DocuSign Envelope ID: 3A4D0F7A-B2E8-4708-A87D-4003DA39697E

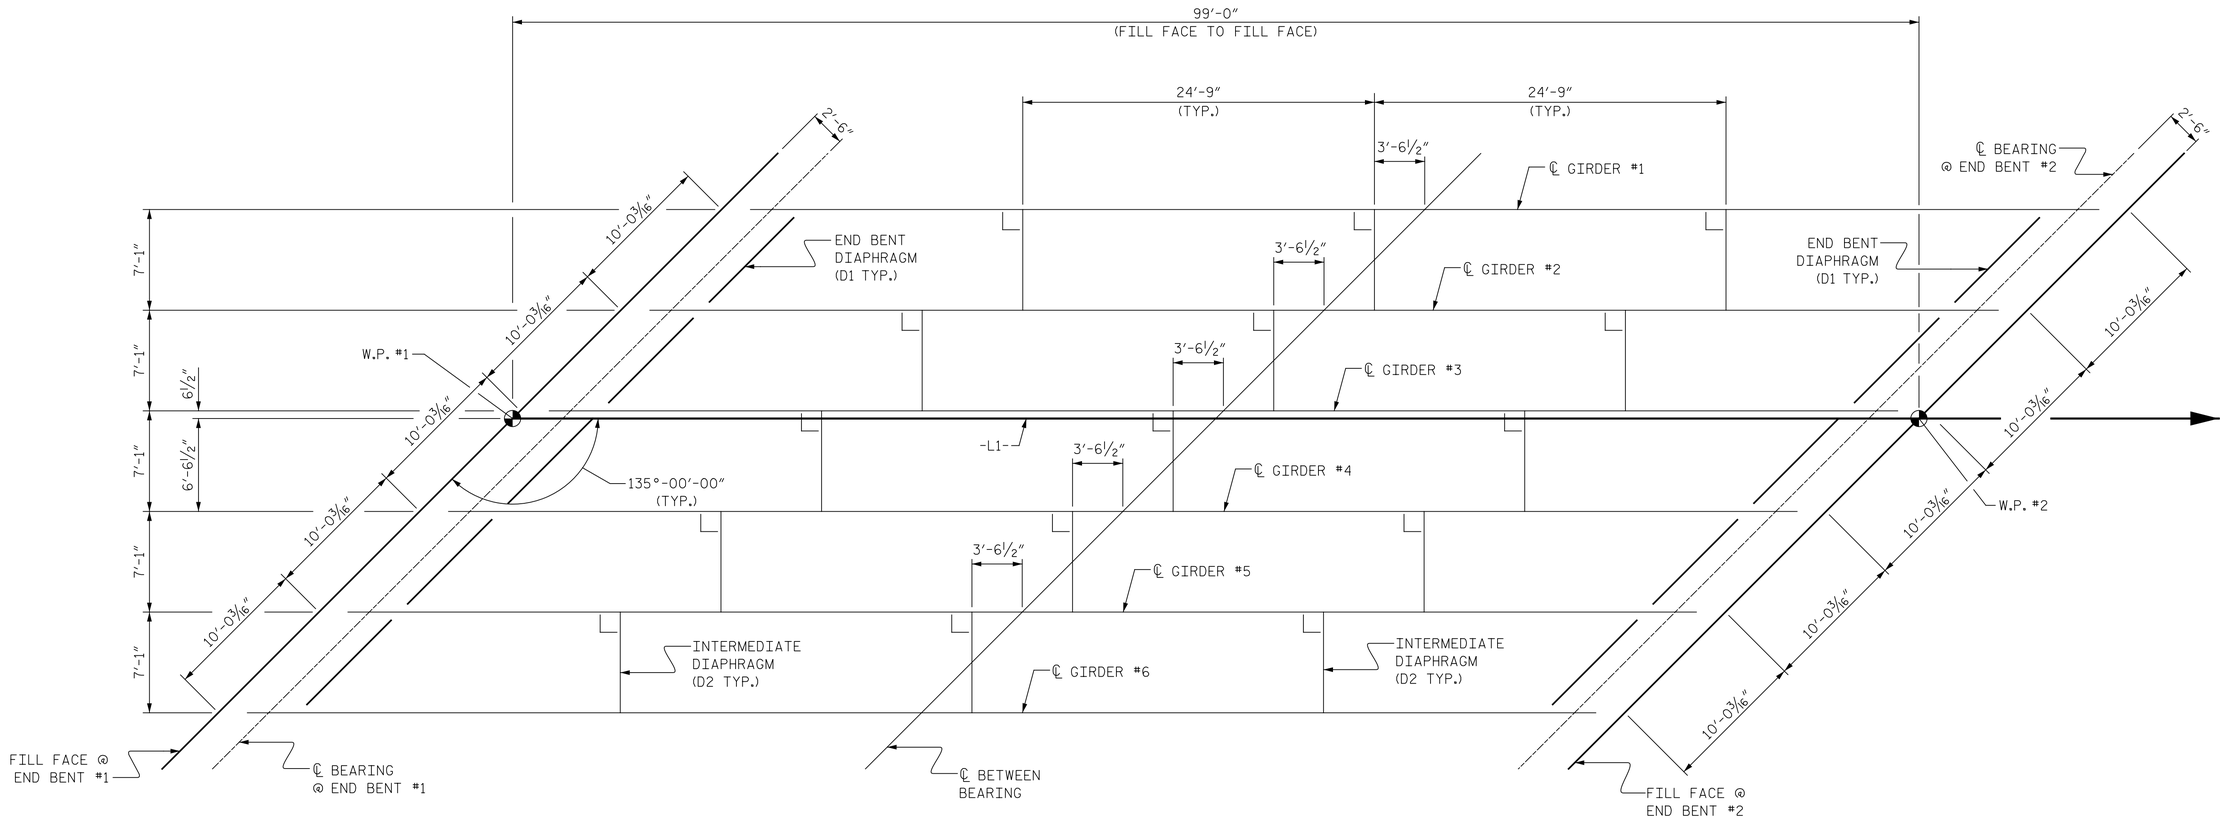

SPAN A

FRAMING PLAN

PROJECT NO. 41665.7A

CUMBERLAND COUNTY

STATION: 106+59.74 -L1-
14+51.19 -Y-

STATE OF NORTH CAROLINA
DEPARTMENT OF TRANSPORTATION
RALEIGH

SUPERSTRUCTURE

FRAMING PLAN

NORTH CAROLINA PROFESSIONAL SEAL 037180 ENGINEER RICHARD F. WERTMAN

DocuSigned by:
11/7/2017

PLANS PREPARED BY:
Gannett Fleming
Excellence Delivered As Promised
2610 Wycliff Road
Suite 102
Raleigh NC 27607-3073
(919) 420-7660
NC Lic. No. F-0270

DOCUMENT NOT CONSIDERED FINAL UNLESS ALL SIGNATURES COMPLETED

REVISIONS						SHEET NO.
NO.	BY:	DATE:	NO.	BY:	DATE:	S02-7
1			3			TOTAL SHEETS
2			4			24

DRAWN BY : B.A. WHITE DATE : 10/04/17
CHECKED BY : R.F. WERTMAN DATE : 10/14/17
DESIGN ENGINEER OF RECORD : R.F. WERTMAN DATE : 11/06/17

STR. NO. 2