DocuSign Envelope ID: D52484F5-1D8E-4D1C-BFF8-4B4317245CAB

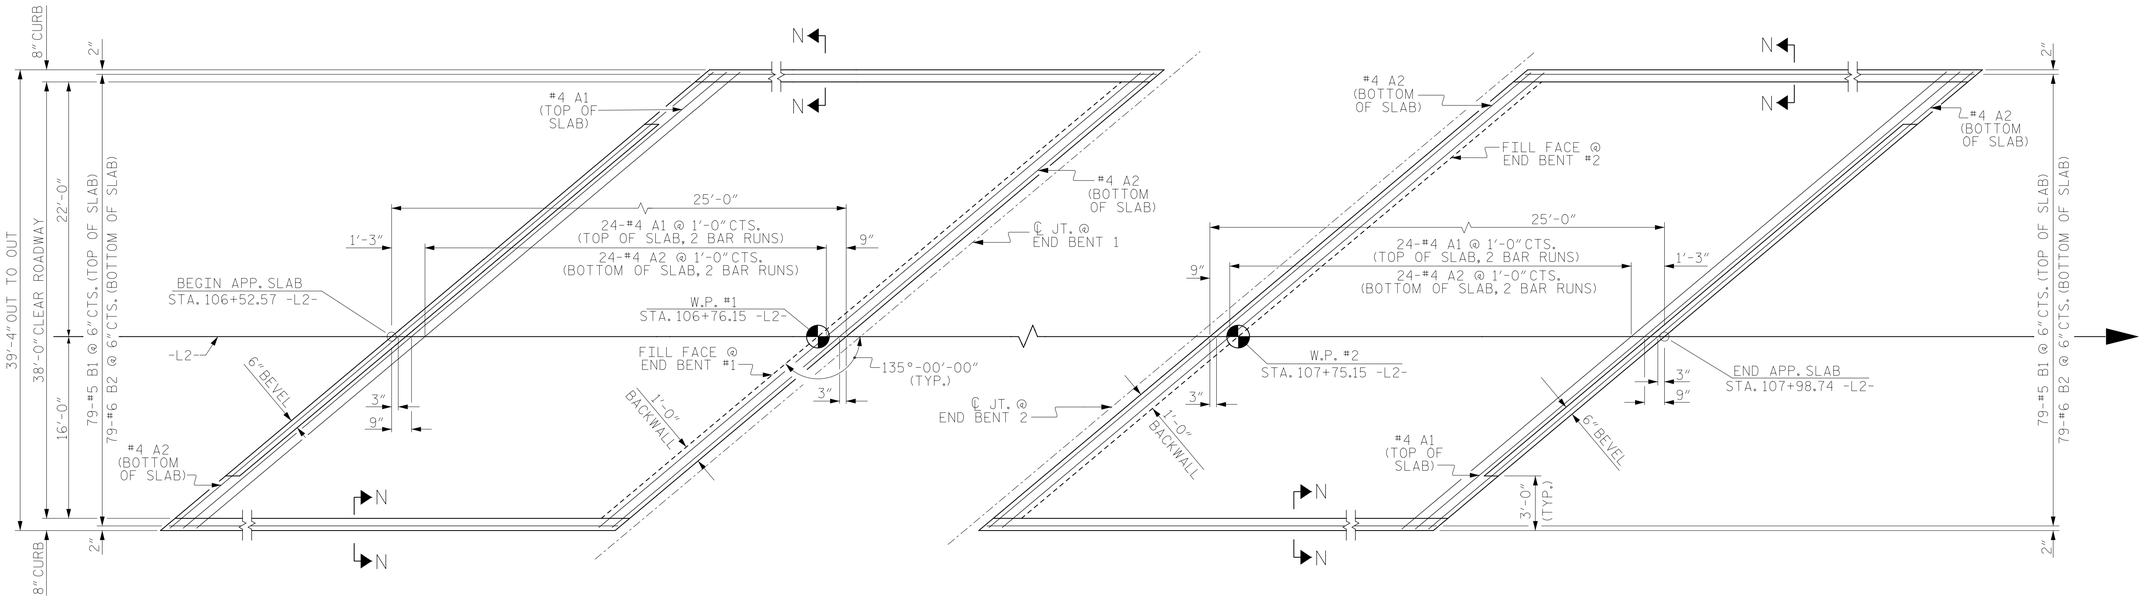

PLAN @ END BENT #1

PLAN @ END BENT #2

DIMENSIONS SHOWN ARE TYPICAL FOR BOTH APPROACH SLABS

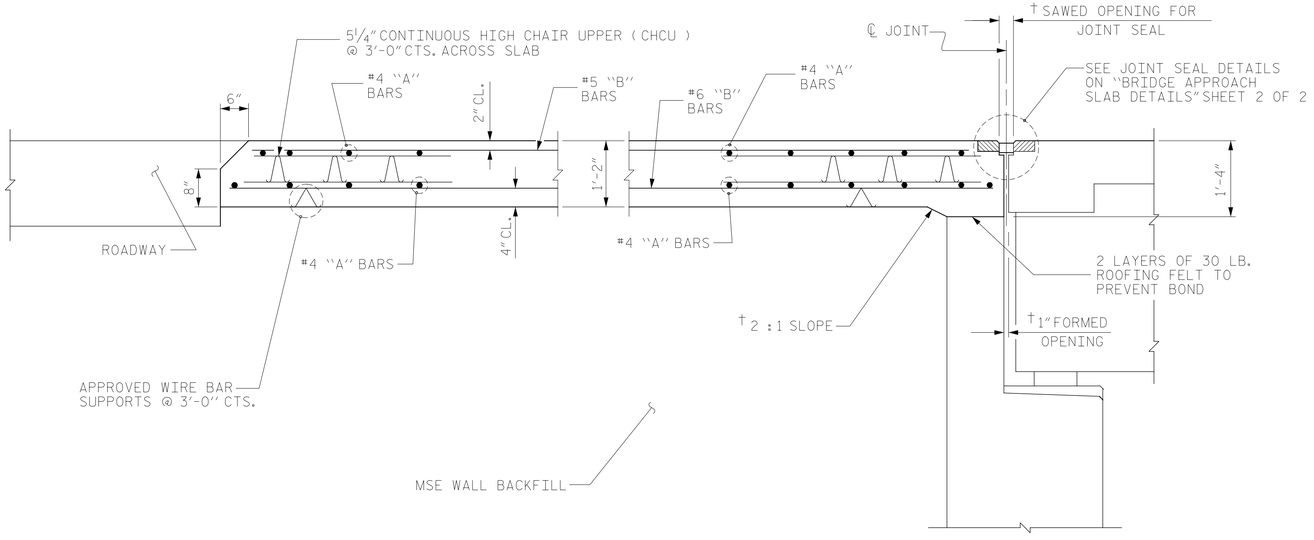

SECTION THRU SLAB

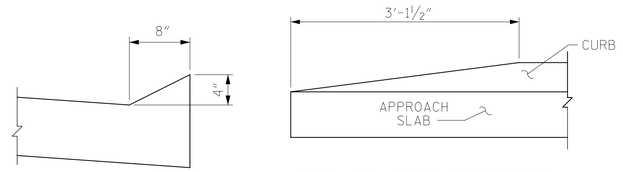

SECTION N-N

END OF CURB WITHOUT SHOULDER BERM GUTTER

CURB DETAILS

† NORMAL TO END BENT

ASSEMBLED BY : T.M. FORD	DATE : 10/11/17	
CHECKED BY : R.F. WERTMAN	DATE : 10/17/17	
DRAWN BY : TLA 10/05	REV. 10/1/11	MAA/GM
CHECKED BY : GM 5/06	REV. 12/21/11	MAA/GM
	REV. 6/13	MAA/GM

PLANS PREPARED BY:
Gannett Fleming
Excellence Delivered As Promised
2610 Wycliff Road
Suite 102
Raleigh NC 27607-3073
(919) 420-7660
NC Lic. No. F-0270

NORTH CAROLINA PROFESSIONAL SEAL 037180 ENGINEER RICHARD F WERTMAN

DocuSigned by: Richard F Wertman 08901A86EBF6470...
11/7/2017

DOCUMENT NOT CONSIDERED FINAL UNLESS ALL SIGNATURES COMPLETED

PROJECT NO. 41665.7A
CUMBERLAND COUNTY
STATION: 107+16.84 -L2-
13+69.76 -Y-
SHEET 1 OF 2

STATE OF NORTH CAROLINA
DEPARTMENT OF TRANSPORTATION
RALEIGH
STANDARD

BRIDGE APPROACH SLAB FOR FLEXIBLE PAVEMENT

REVISIONS						SHEET NO.
NO.	BY:	DATE:	NO.	BY:	DATE:	S03-22
1			3			TOTAL SHEETS
2			4			24

STR. NO. 3
STD. NO. BAS2