DocuSign Envelope ID: 2003CA66-F46E-4605-853C-8DC7455E1C23

PROJ. REFERENCE NO.	SHEET NO.
R-5703	TMP-6

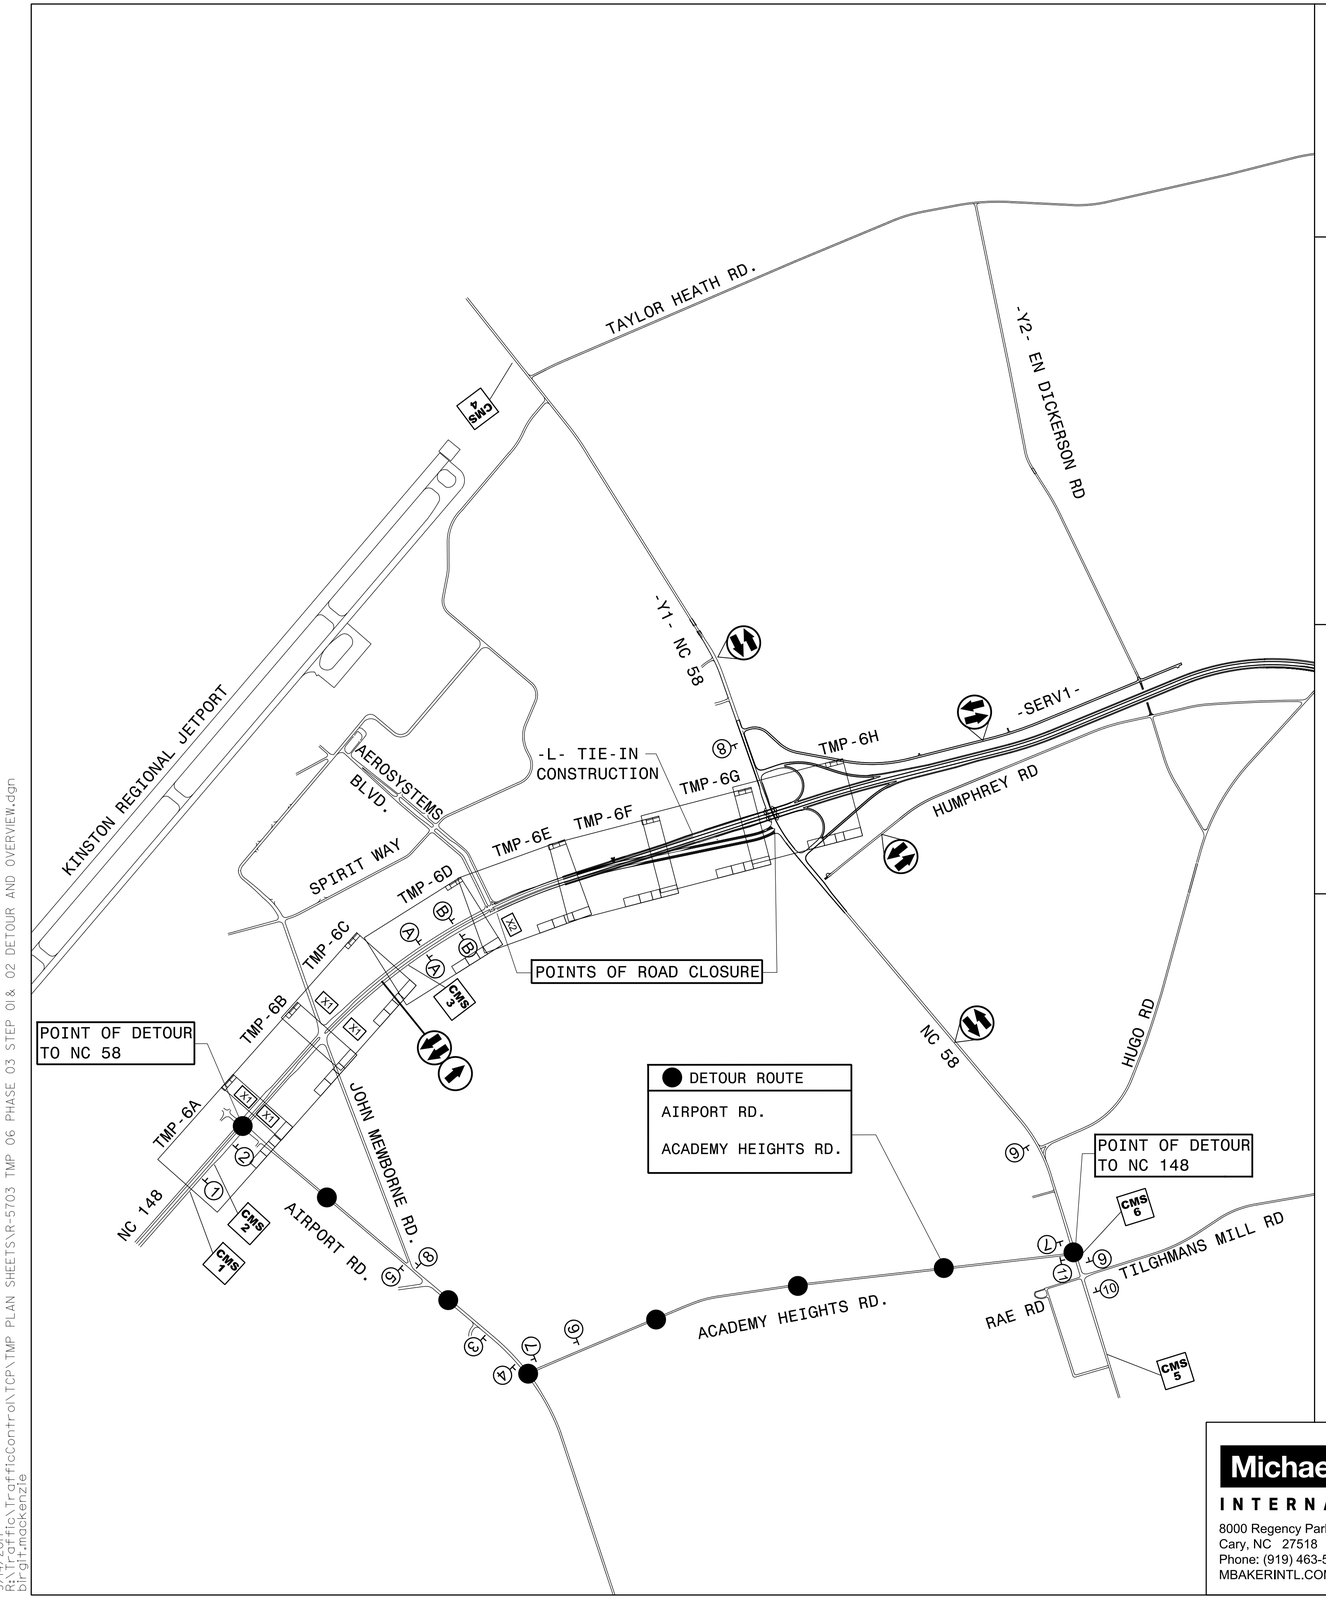

SIGN LEGEND

A — ROAD CLOSED 1000 FT — W20-3 48"X48"

B — ROAD CLOSED 500 FT — W20-3 48"X48"

1 — TO 58 — M4-5 24"X12" / M1-5 24"X24" / M5-1R 21"x15"

2 — TO 58 — M4-5 24"X12" / M1-5 24"X24" / M6-1 21"x15"

3 — TO 58 — M4-5 24"X12" / M1-5 24"X24" / M5-1 21"x15"

4 — TO 58 — M4-5 24"X12" / M1-5 24"X24" / M6-1L 21"x15"

5 — TO 58 — M4-5 24"X12" / M1-5 24"X24" / M6-3 21"x15"

6 — TO 148 — M4-5 24"X12" / M1-5 24"X24" / M5-1R 21"x15"

7 — TO 148 — M4-5 24"X12" / M1-5 24"X24" / M6-1 21"x15"

8 — TO 148 — M4-5 24"X12" / M1-5 24"X24" / M6-3 21"x15"

9 — TO 148 — M4-5 24"X12" / M1-5 24"X24" / M6-1L 21"x15"

10 — TO 148 — M4-8 24"X12" / M4-5 24"X12" / M1-5 24"X24" / M5-1 21"x15"

11 — M3-1 24"X12" NORTH SOUTH M3-3 24"X12" / M1-5 24"X24" 58 58 M1-5 24"X24" / M6-1L 21"x15" M6-1 21"x15"

X1 — R11-4 (60" x 30") — ROAD CLOSED TO THRU TRAFFIC — M4-10R (48" x 18") TYPE III BARRICADE

X2 — R11-2 (48"X30") — ROAD CLOSED — TYPE III BARRICADE

TYPE III BARRICADE

CMS MESSAGES DURING ROAD CLOSURE

	CHANGEABLE MESSAGE SIGN	
CMS 1	ROAD CLOSED AHEAD	TO NC 58 NEXT RIGHT
CMS 2	AIRPORT KEEP STRAIGHT	AIRPORT KEEP STRAIGHT
CMS 3	ROAD CLOSED AHEAD	ALL TRAFFIC <-------
CMS 4	AIRPORT NEXT RIGHT	AIRPORT NEXT RIGHT
CMS 5	NC 148 CLOSED AHEAD	AIRPORT SECOND LEFT
CMS 6	AIRPORT NC 148 <<<<<<<<	AIRPORT TURN LEFT

CMS MESSAGES PRIOR TO ROAD CLOSURE

CHANGEABLE MESSAGE SIGN	
NC 148 CLOSING	MM/DD TO MM/DD

Michael Baker INTERNATIONAL
8000 Regency Parkway, Suite 600,
Cary, NC 27518
Phone: (919) 463-5488
MBAKERINTL.COM

DOCUMENT NOT CONSIDERED FINAL UNLESS ALL SIGNATURES COMPLETED

SEAL — NORTH CAROLINA PROFESSIONAL ENGINEER SEAL 042065 GEORGE W. KARAGEORGE — 9/15/2017

DIVISION OF HIGHWAYS STATE OF NORTH CAROLINA DEPARTMENT OF TRANSPORTATION WORK ZONE TRAFFIC CONTROL

PHASE III STEPS 1 & 2 OVERVIEW AND NC 148 / NC 58 DETOUR

9/14/2017
R:\Traffic\TrafficControl\TCP\TMP PLAN SHEETS\R-5703 TMP 06 PHASE 03 STEP 01& 02 DETOUR AND OVERVIEW.dgn
birgit.mackenzie