DocuSign Envelope ID: 69588966-54E2-473A-9CED-5FB07944451A

PROJECT REFERENCE NO.	SHEET NO.
R-5703	PMP-18

APPROVED: DocuSigned by: George Karageorge 5307138EF9D9446... 9/15/2017

DATE:

SEAL

NORTH CAROLINA PROFESSIONAL SEAL 042065 ENGINEER GEORGE M. KARAGEORGE

DOCUMENT NOT CONSIDERED FINAL UNLESS ALL SIGNATURES COMPLETED

Michael Baker
INTERNATIONAL
8000 Regency Parkway, Suite 600,
Cary, NC 27518
Phone: (919) 463-5488
MBAKERINTL.COM
PROFESSIONAL CORPORATION
LICENSE NO. F-1084

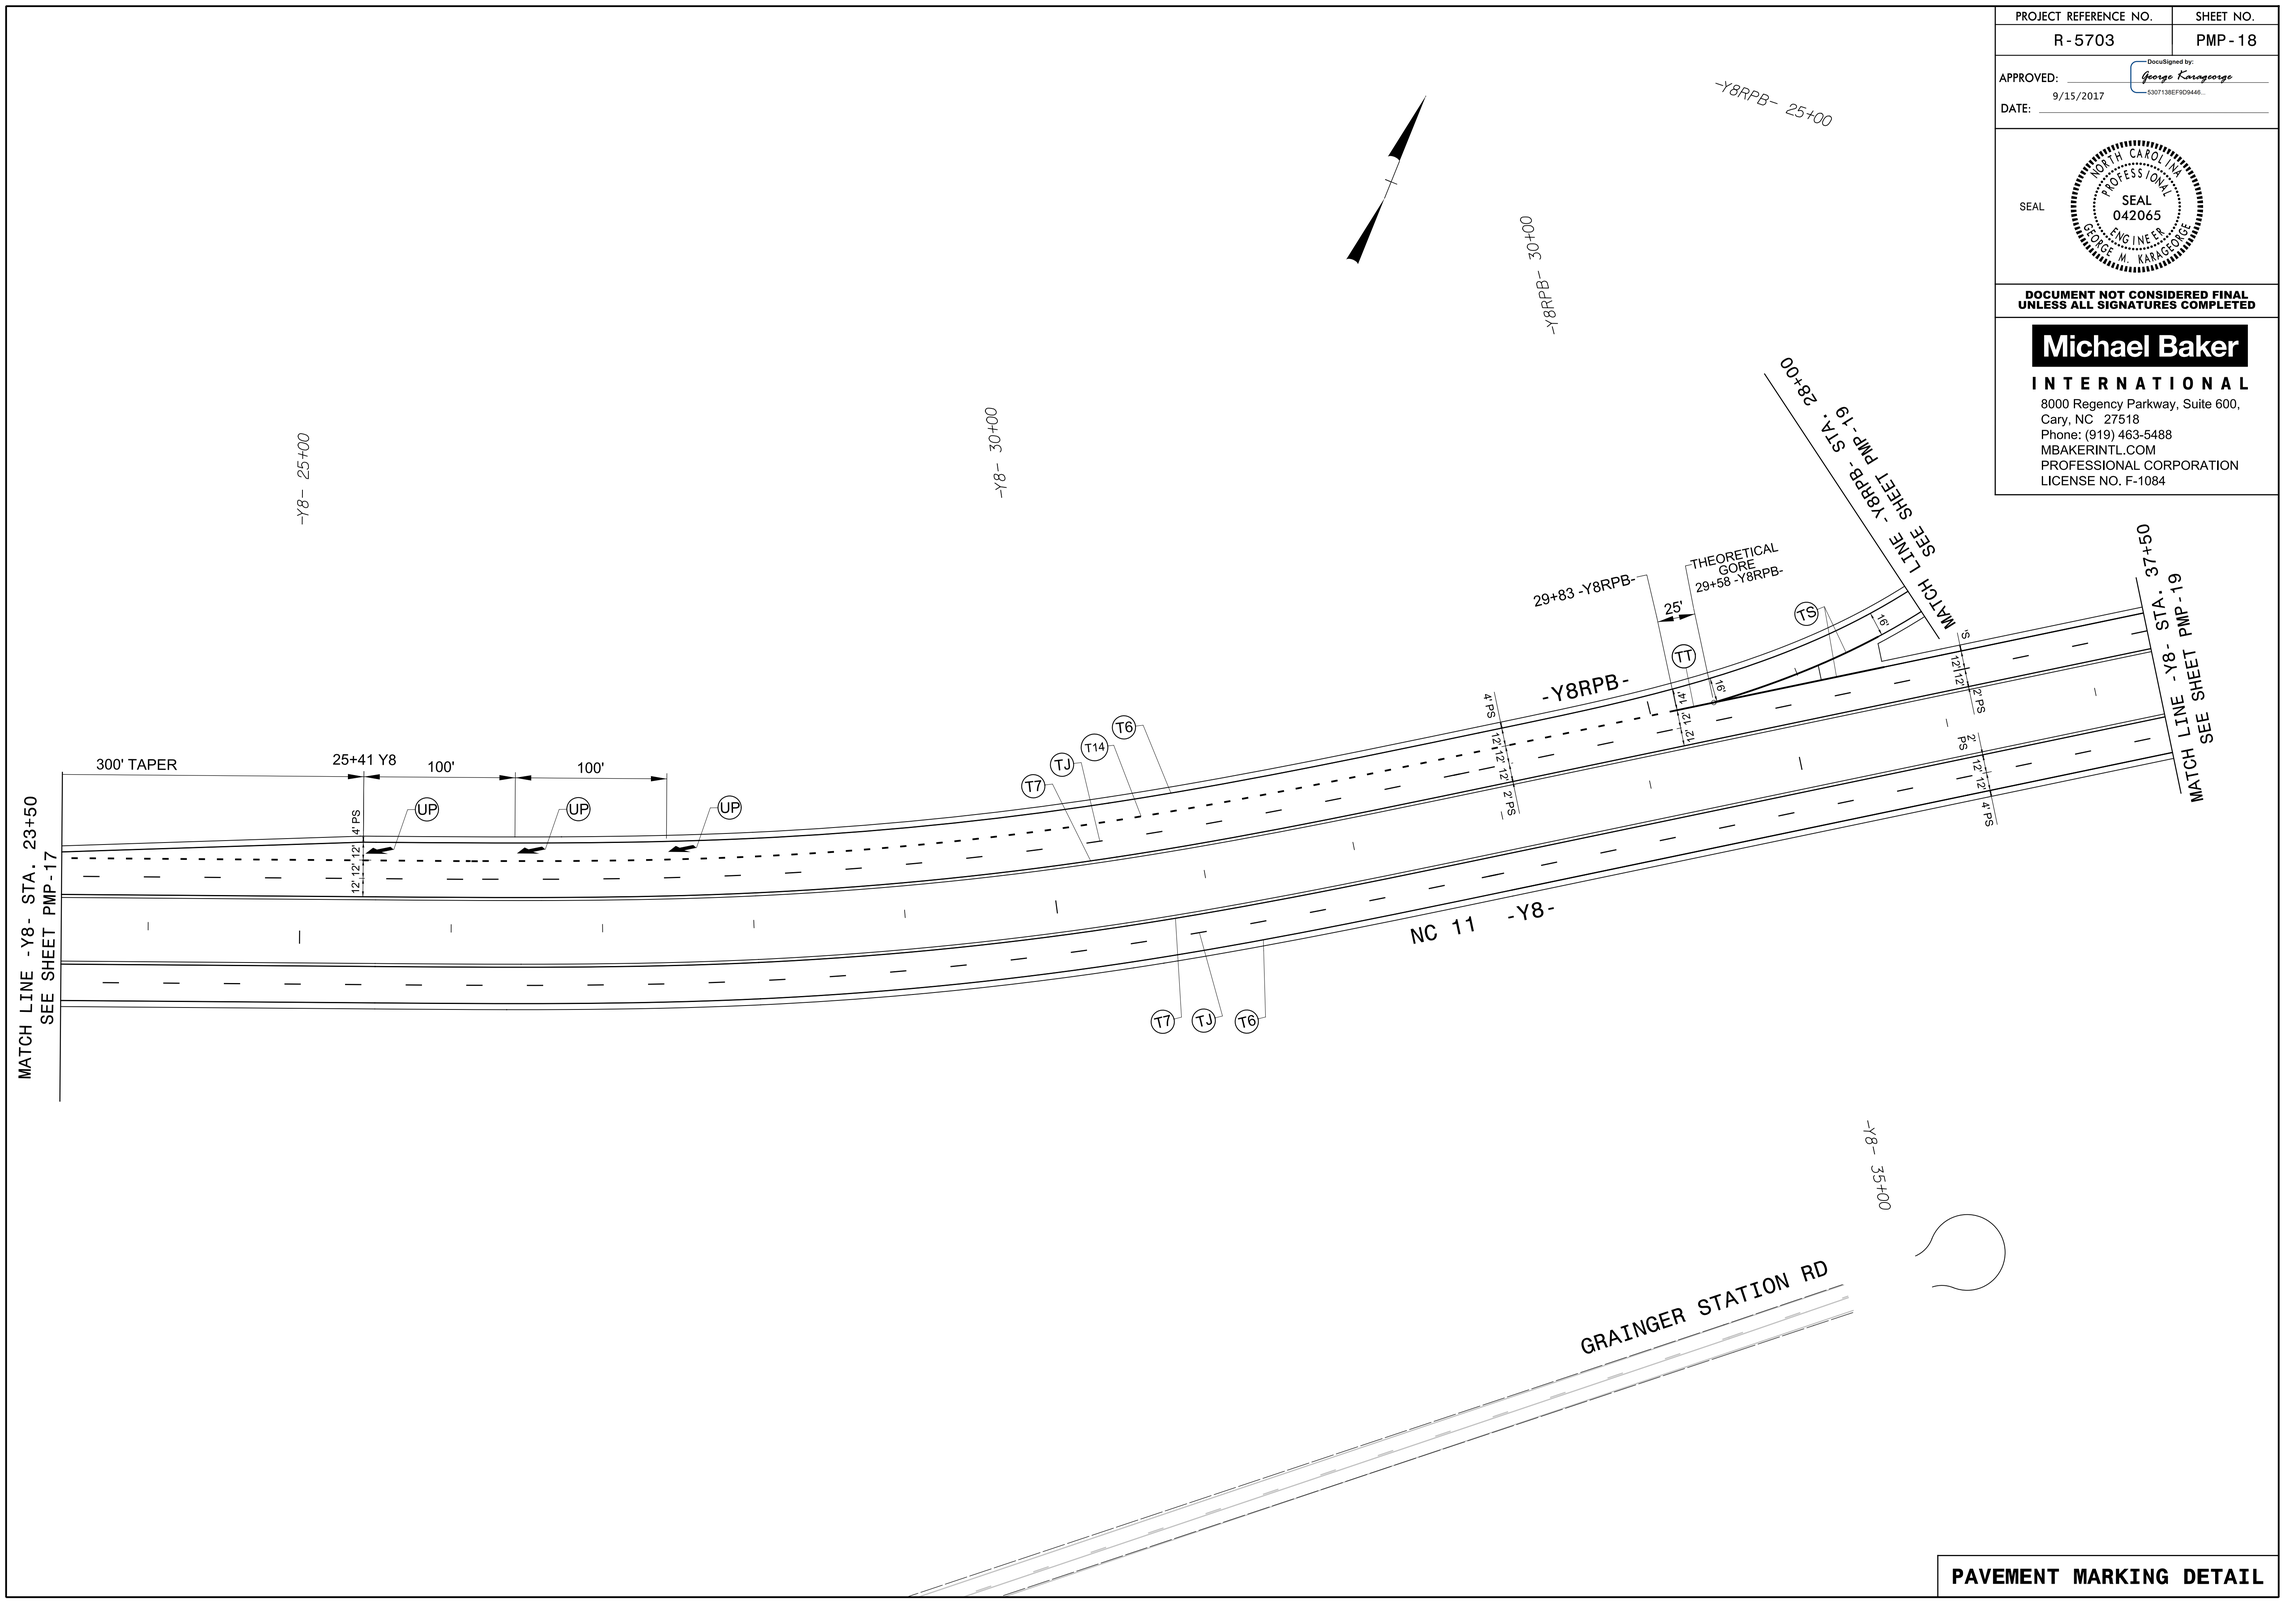

PAVEMENT MARKING DETAIL

8/31/2017
R:\Traffic\Pavement Marking Plan\PMP SHEETS\R-5703 PMP 18.dgn
George.Karageorge