DocuSign Envelope ID: C4CAD650-DBFA-4EA2-838C-20969F3DDC90

TIP NO.	SHEET NO.
U-5315 A&B	PMP-3A

APPROVED: DocuSigned by: C. Byron Holden 5B5B1BC0E8449... 11/11/2017

DATE:

SEAL

NORTH CAROLINA PROFESSIONAL SEAL 033753 ENGINEER C. BYRON HOLDEN

DOCUMENT NOT CONSIDERED FINAL UNLESS ALL SIGNATURES COMPLETED

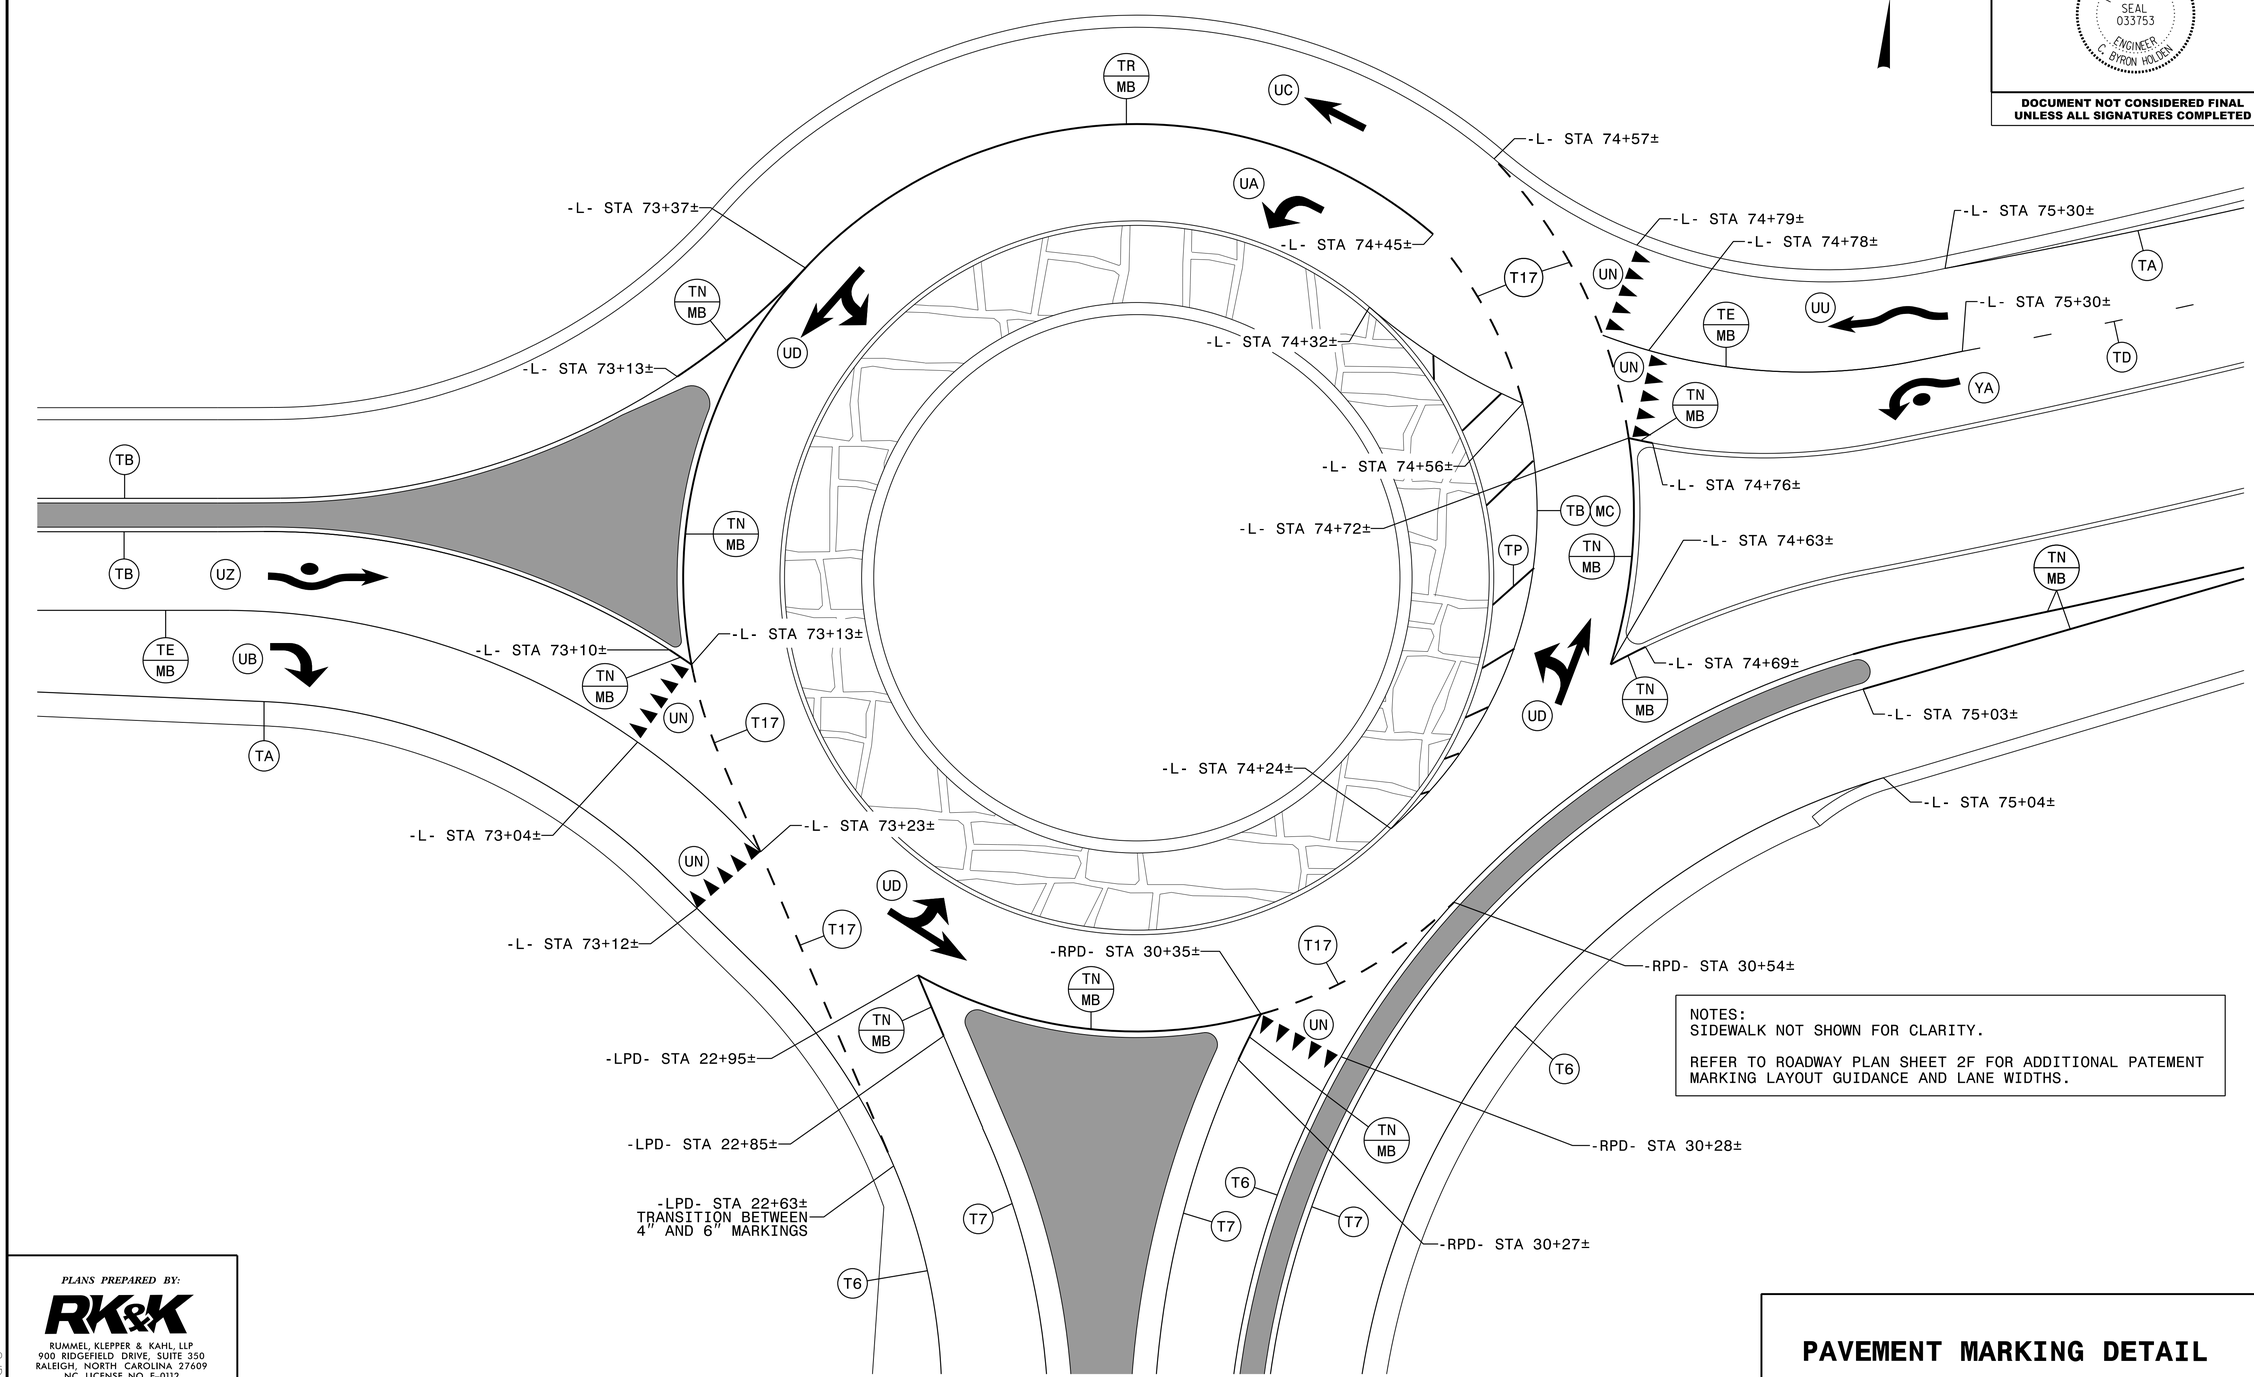

NOTES:
SIDEWALK NOT SHOWN FOR CLARITY.

REFER TO ROADWAY PLAN SHEET 2F FOR ADDITIONAL PATEMENT MARKING LAYOUT GUIDANCE AND LANE WIDTHS.

PAVEMENT MARKING DETAIL

PLANS PREPARED BY:

RK&K

RUMMEL, KLEPPER & KAHL, LLP
900 RIDGEFIELD DRIVE, SUITE 350
RALEIGH, NORTH CAROLINA 27609
NC LICENSE NO. F-0112
1-888-521-4455 OR 919-878-9560

11/9/2017
u5315_pmp_psh03A.dgn
dsearls