DocuSign Envelope ID: D163CF38-9877-4E86-8F4F-542EF53B361A

TIP NO.	SHEET NO.
U-5315 A&B	SIGN-17

APPROVED: _____

DATE: _____

SEAL

NORTH CAROLINA PROFESSIONAL SEAL 036073 ENGINEER BARRY L. BRANDT

DocuSigned by: Barry Brandt 11/13/2017

DOCUMENT NOT CONSIDERED FINAL UNLESS ALL SIGNATURES COMPLETED

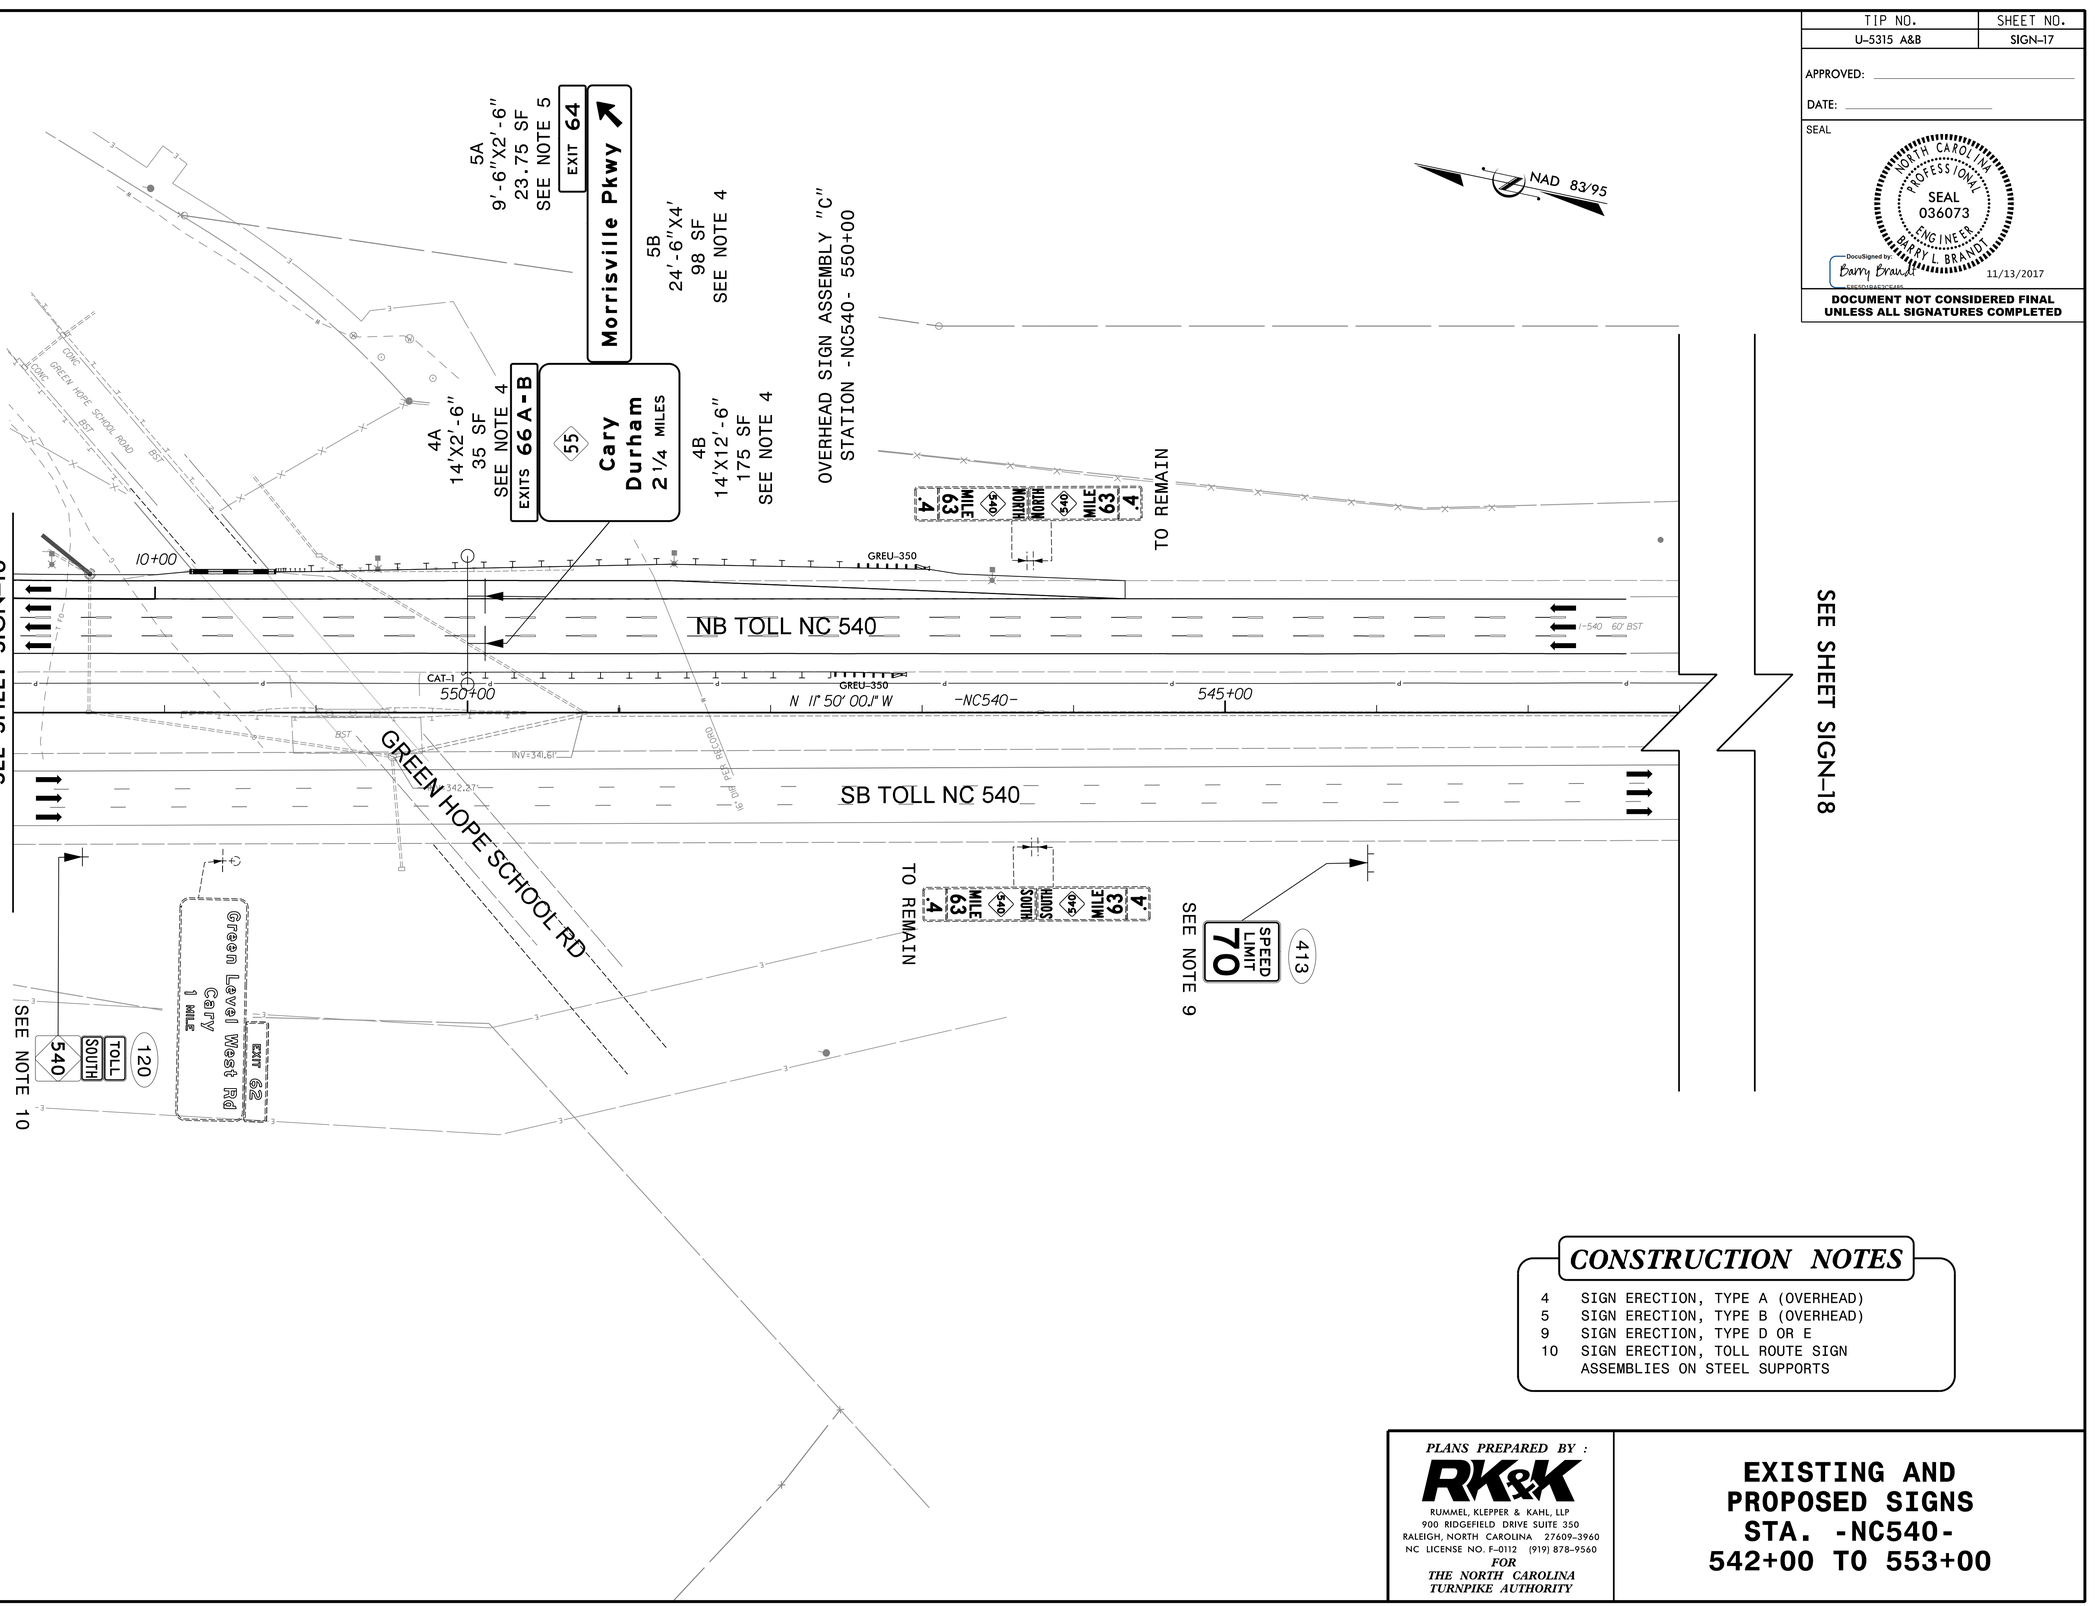

CONSTRUCTION NOTES

4	SIGN ERECTION, TYPE A (OVERHEAD)
5	SIGN ERECTION, TYPE B (OVERHEAD)
9	SIGN ERECTION, TYPE D OR E
10	SIGN ERECTION, TOLL ROUTE SIGN ASSEMBLIES ON STEEL SUPPORTS

PLANS PREPARED BY :

RK&K

RUMMEL, KLEPPER & KAHL, LLP
900 RIDGEFIELD DRIVE SUITE 350
RALEIGH, NORTH CAROLINA 27609-3960
NC LICENSE NO. F-0112 (919) 878-9560

FOR
THE NORTH CAROLINA TURNPIKE AUTHORITY

EXISTING AND PROPOSED SIGNS STA. -NC540- 542+00 TO 553+00

10/13/2017
R:\Traffic\Signing\CADD\Signing Layout Plans\Pages\u5315_sgn_S-17.dgn
NJM