DocuSign Envelope ID: 52DCC355-6B7D-46E9-8623-F3A3B2FC4711

TIP NO.	SHEET NO.
R-2707F	PMP-6

APPROVED: DocuSigned by: Andrew D Klinksiek E3D78F84596E44B...

DATE: 10/17/2017

SEAL

NORTH CAROLINA PROFESSIONAL SEAL 40311 ENGINEER ANDREW D. KLINKSIEK

DOCUMENT NOT CONSIDERED FINAL UNLESS ALL SIGNATURES COMPLETED

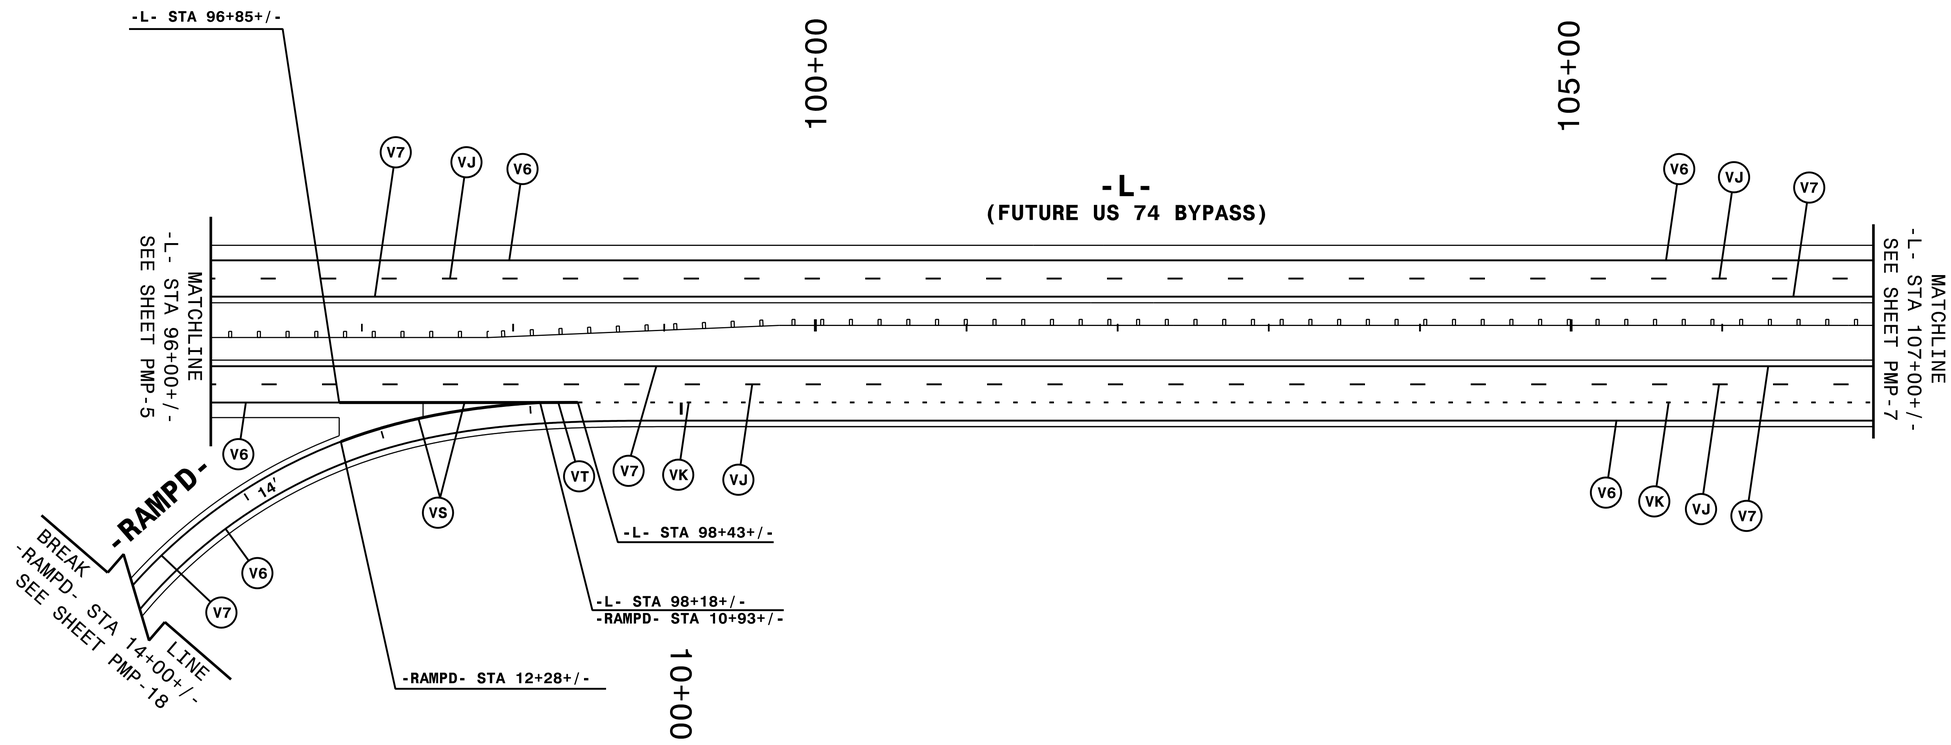

NOTE: ALL LANE WIDTHS ARE 12' UNLESS OTHERWISE SHOWN.

HNTB NORTH CAROLINA, P.C.
343 E. Six Forks Road, Suite 200
Raleigh, North Carolina 27609
NC License No: C-1554
(919) 546-8997

PAVEMENT MARKING DETAIL

10/17/2017
...\Traffic\PMP\R2707F_PMP_06.dgn
HNTB