DocuSign Envelope ID: 52DCC355-6B7D-46E9-8623-F3A3B2FC4711

TIP NO.	SHEET NO.
R-2707F	PMP-22

APPROVED: DocuSigned by: Andrew D Klinksiek E3D78FB4596E448... DATE: 10/17/2017

SEAL

NORTH CAROLINA PROFESSIONAL SEAL 40311 ENGINEER ANDREW D. KLINKSIEK

DOCUMENT NOT CONSIDERED FINAL UNLESS ALL SIGNATURES COMPLETED

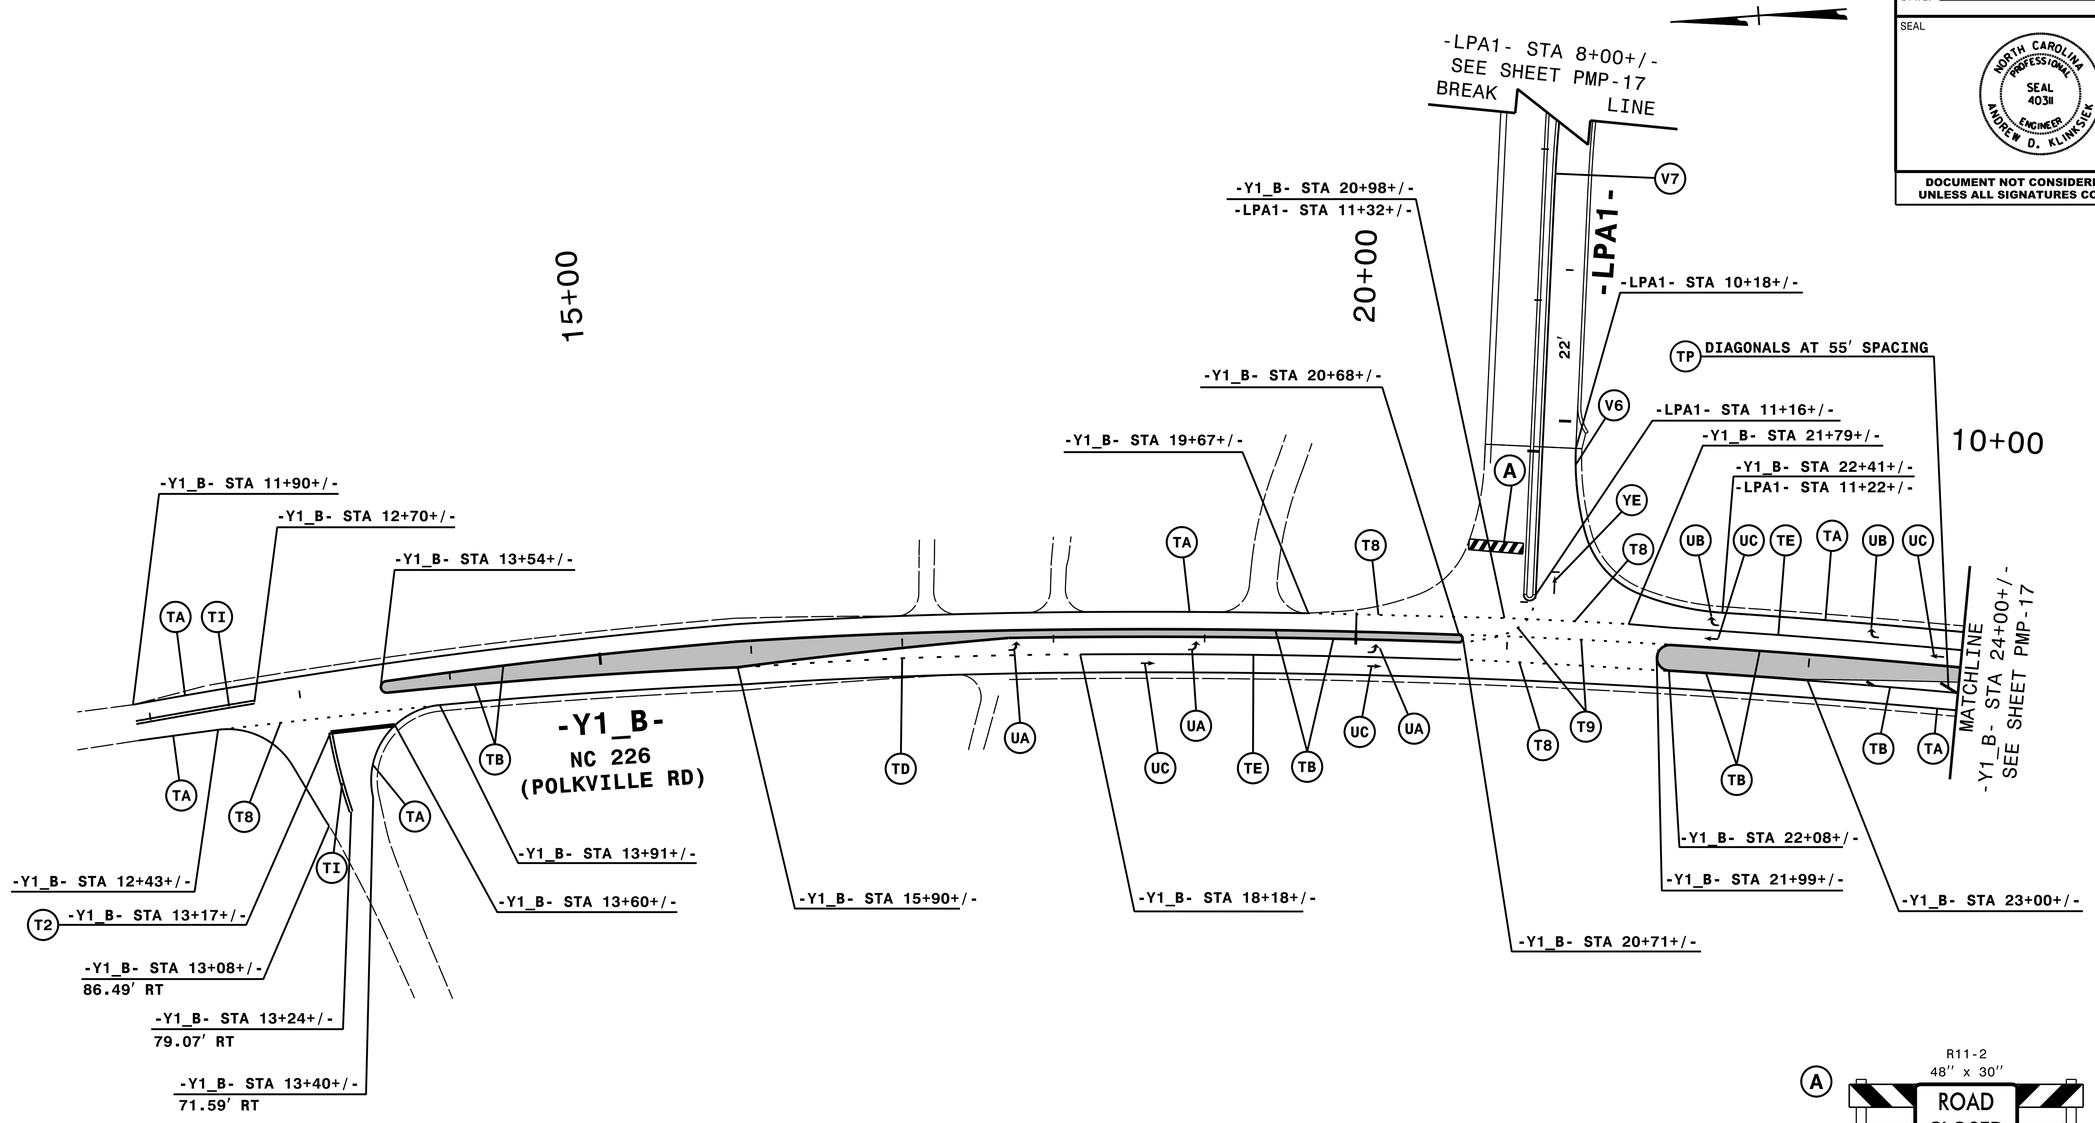

A

R11-2
48" x 30"

RED AND WHITE
TYPE III BARRICADE
TO REMAIN IN PLACE
UPON COMPLETION OF PROJECT
(SEE TRAFFIC
MANAGEMENT PLANS)

NOTE: ALL LANE WIDTHS ARE 12' UNLESS OTHERWISE SHOWN.

HNTB NORTH CAROLINA, P.C.
343 E. Six Forks Road, Suite 200
Raleigh, North Carolina 27609
NC License No: C-1554
(919) 546-8997

PAVEMENT MARKING DETAIL

10/17/2017
...\Traffic\PMP\R2707F_PMP_22.dgn
HNTB