TIP NO.	SHEET NO.
U-3334B	PMP-4

APPROVED: DocuSigned by: Ayman Alqudwah F32AC5CAF965472...

DATE: 10/10/2017

SEAL

NORTH CAROLINA PROFESSIONAL SEAL 028387 ENGINEER AYMAN I. ALQUDWAH

DOCUMENT NOT CONSIDERED FINAL UNLESS ALL SIGNATURES COMPLETED

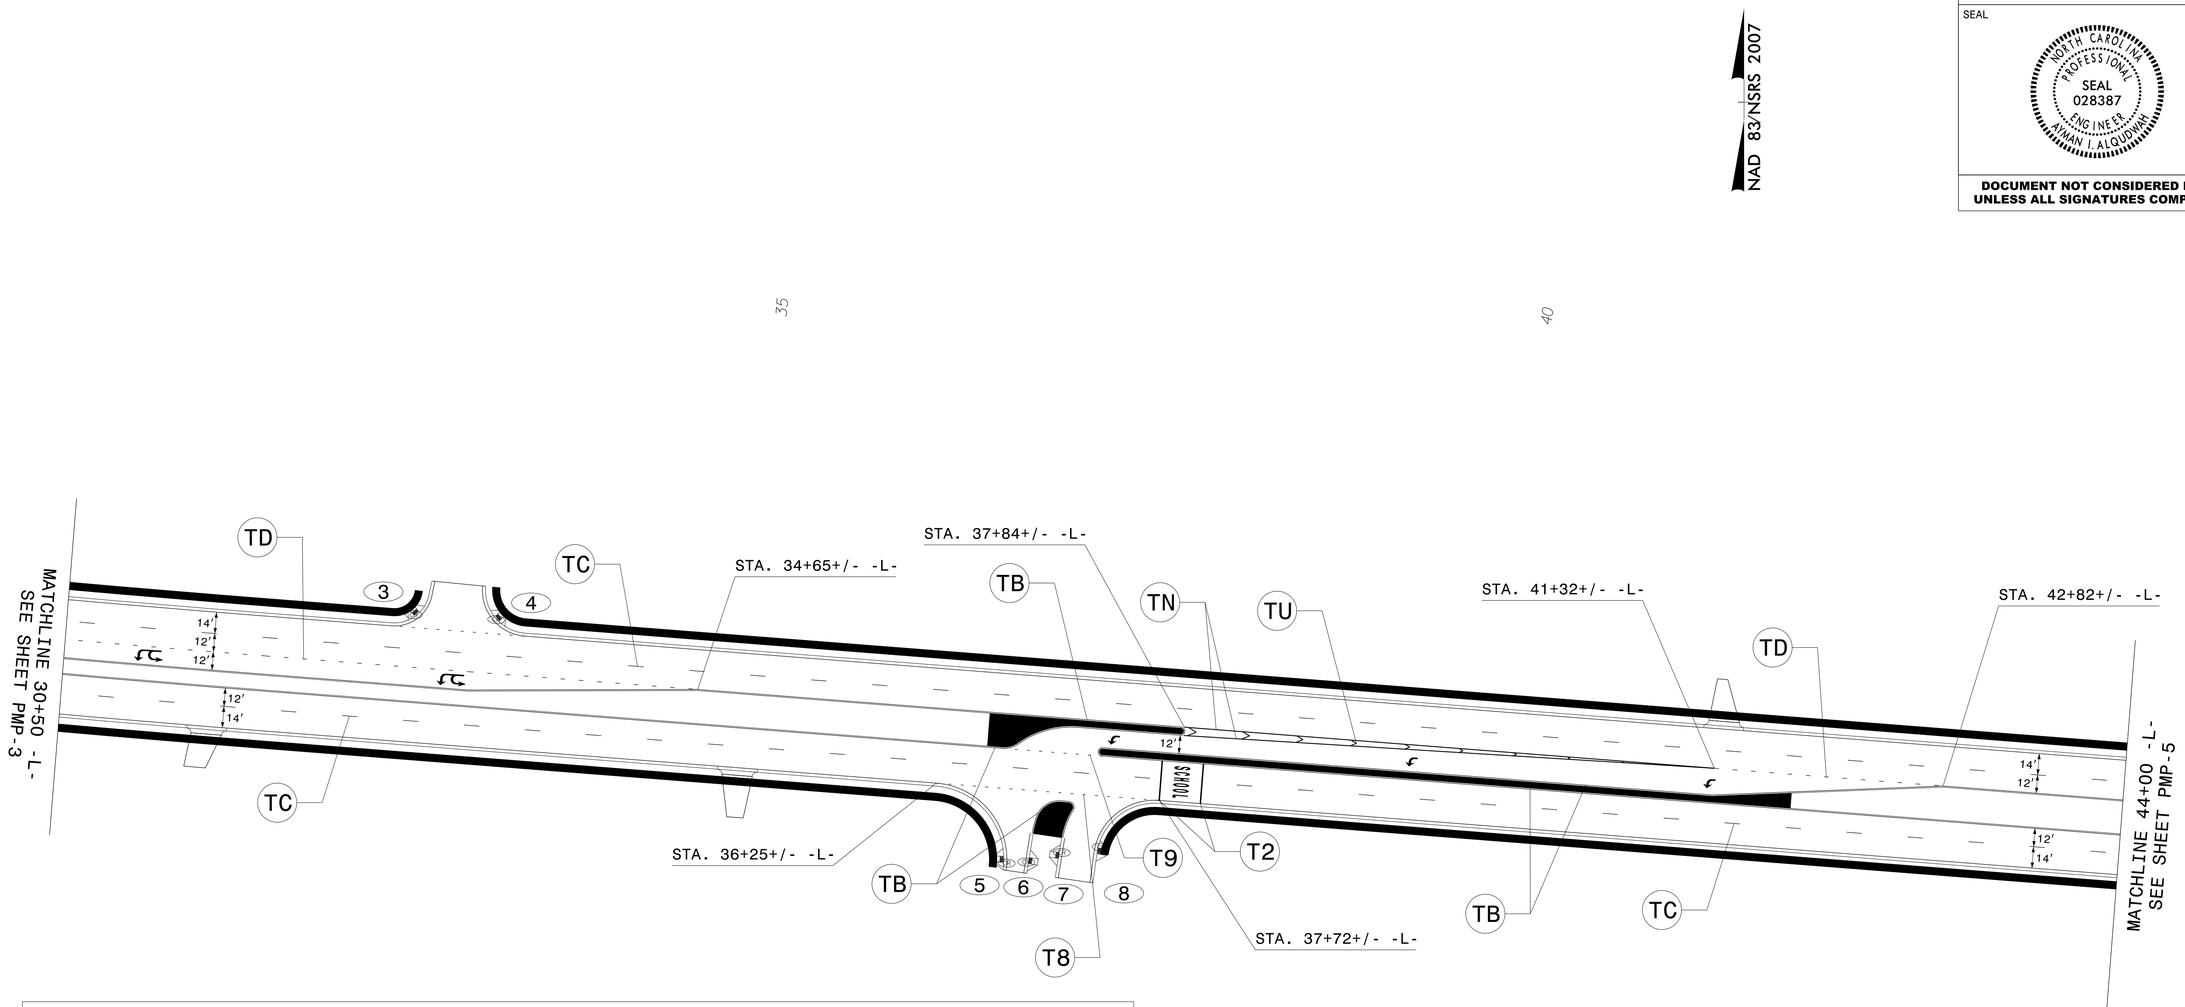

SYMBOL AND PAVEMENT MARKING LEGEND

UA LEFT TURN ARROW

SCHOOL UI ALPHANUMERIC CHARACTER

WD COMBO. LEFT/U-TURN

THERMOPLASTIC

T2	WHITE STOPBAR (24")	TC	10 FT. WHITE SKIP (4")
T8	2 FT. WHITE MINISKIP (4")	TD	3 FT. WHITE MINISKIP (4")
T9	2 FT. YELLOW MINISKIP (4")	TN	WHITE GORELINE (8")
TB	YELLOW EDGE LINE (4")	TU	WHITE DIAGONAL (12")

CURB RAMPS

3	STD. TYPE,-L- STA. 32+80+/- (44.9' LT)
4	STD. TYPE,-L- STA. 33+29+/- (45.9' LT)
5	STD. TYPE,-L- STA. 36+75+/- (83.6' RT)
6	STD. TYPE,-L- STA. 36+87+/- (83.5' RT)
7	STD. TYPE,-L- STA. 37+11+/- (78.6' RT)
8	STD. TYPE,-L- STA. 37+32+/- (73.5' RT)

PROPOSED PAVEMENT MARKINGS