TIP NO.	SHEET NO.
U-3334B	PMP-5

APPROVED: Docusigned by: Ayman Alqudwah F32AC5CAF965472...

DATE: 11/17/2017

SEAL

NORTH CAROLINA PROFESSIONAL SEAL 028387 ENGINEER AYMAN I. ALQUDWAH

DOCUMENT NOT CONSIDERED FINAL UNLESS ALL SIGNATURES COMPLETED

CURB RAMPS	
9	STD. TYPE,-L- STA. 45+96+/- (47' RT)
10	STD. TYPE,-L- STA. 46+44+/- (45.5' RT)
✳ 11	TYPE 4A,-L- STA. 51+59+/- (46.2' LT)
✳ 12	TYPE 4A,-L- STA. 52+38+/- (46' LT)
✳ 13	TYPE 4A,-L- STA. 51+54+/- (45' RT)
14	STD. TYPE,-L- STA. 52+32+/- (50' RT)

✳ NOTE: SHALL BE PAYED FOR AS TWO CURB RAMPS

NAD 83/NSRS 2007

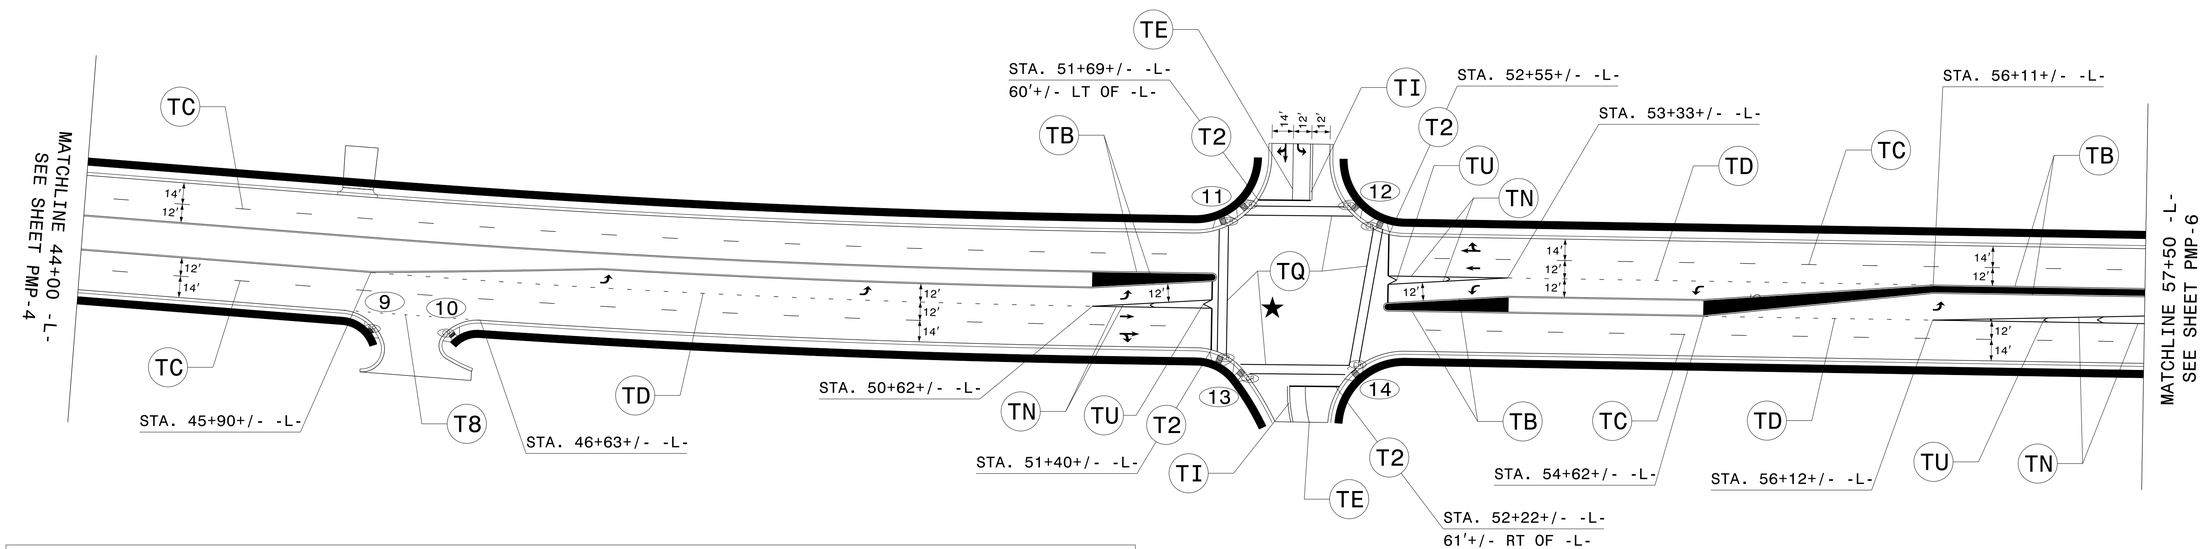

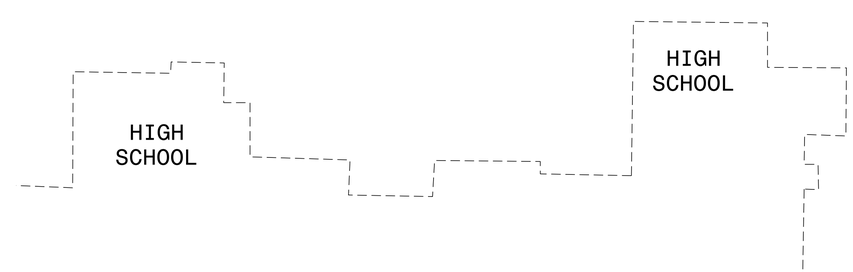

SYMBOL AND PAVEMENT MARKING LEGEND

UA LEFT TURN ARROW

UC STRAIGHT ARROW

UE COMBO. STRAIGHT/RIGHT

THERMOPLASTIC

T2	WHITE STOPBAR (24")	TE	WHITE SOLID LANE LINE (4")
T8	2 FT. WHITE MINISKIP (4")	TI	DOUBLE YELLOW CENTER (4")
TB	YELLOW EDGE LINE (4")	TN	WHITE GORELINE (8")
TC	10 FT. WHITE SKIP (4")	TQ	WHITE CROSSWALK LINE (8")
TD	3 FT. WHITE MINISKIP (4")	TU	WHITE DIAGONAL (12")

PROPOSED PAVEMENT MARKINGS

$$$$$SYSTIME$$$$$
$$$$$DGN$$$$$
$$$$$USERNAME$$$$$