TIP NO.	SHEET NO.
U-3334B	PMP-8

APPROVED: DocuSigned by: Ayman Alqudwah F32A05CAF965472...

DATE: 10/10/2017

SEAL

NORTH CAROLINA PROFESSIONAL ENGINEER SEAL 028387 AYMAN I. ALQUDWAH

DOCUMENT NOT CONSIDERED FINAL UNLESS ALL SIGNATURES COMPLETED

SYMBOL AND PAVEMENT MARKING LEGEND

UA	LEFT TURN ARROW	UC	STRAIGHT ARROW
UB	RIGHT TURN ARROW	UI	ALPHANUMERIC CHARACTER

THERMOPLASTIC

T2	WHITE STOPBAR (24")	TC	10 FT. WHITE SKIP (4")
T8	2 FT. WHITE MINISKIP (4")	TD	3 FT. WHITE MINISKIP (4")
TA	WHITE EDGE LINE (4")	TE	WHITE SOLID LANE LINE (4")
TB	YELLOW EDGE LINE (4")	TI	YELLOW DOUBLE CENTER (4")

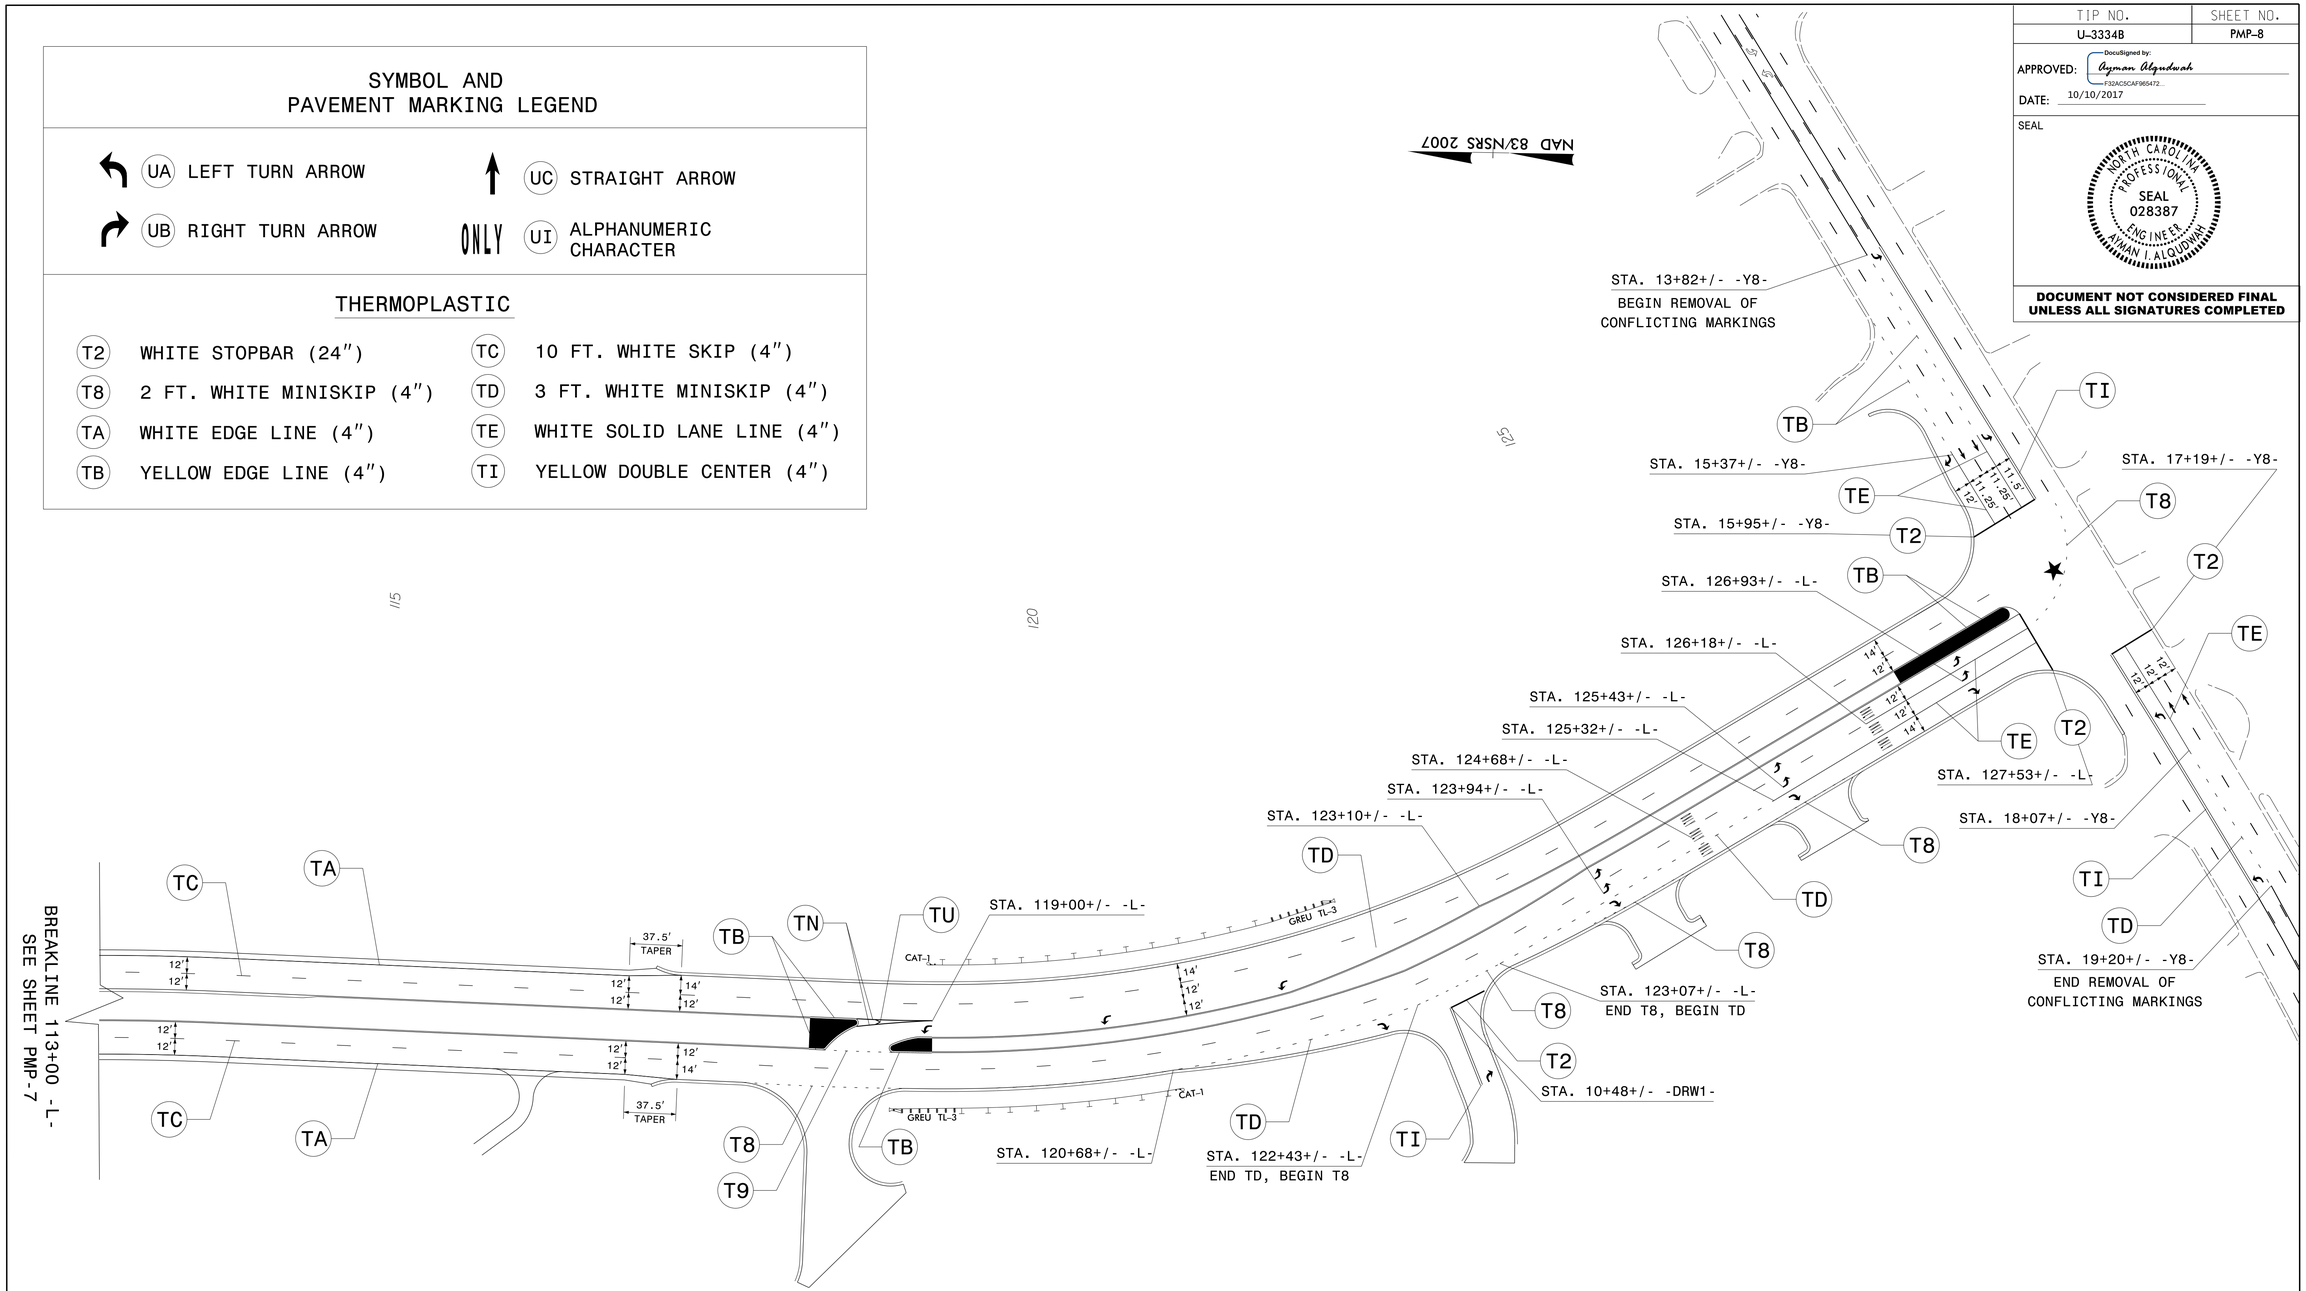

PROPOSED PAVEMENT MARKINGS

$$$$$SYSTIME$$$$
$$$$$$$$$$$$DGN$$$$$$$$$$$$$$$$$$
$$$$USERNAME$$$$