PROJECT REFERENCE NO.	SHEET NO.
U-3334B	EC-16/CONST.5
R/W SHEET NO.	
ROADWAY DESIGN ENGINEER	HYDRAULICS ENGINEER

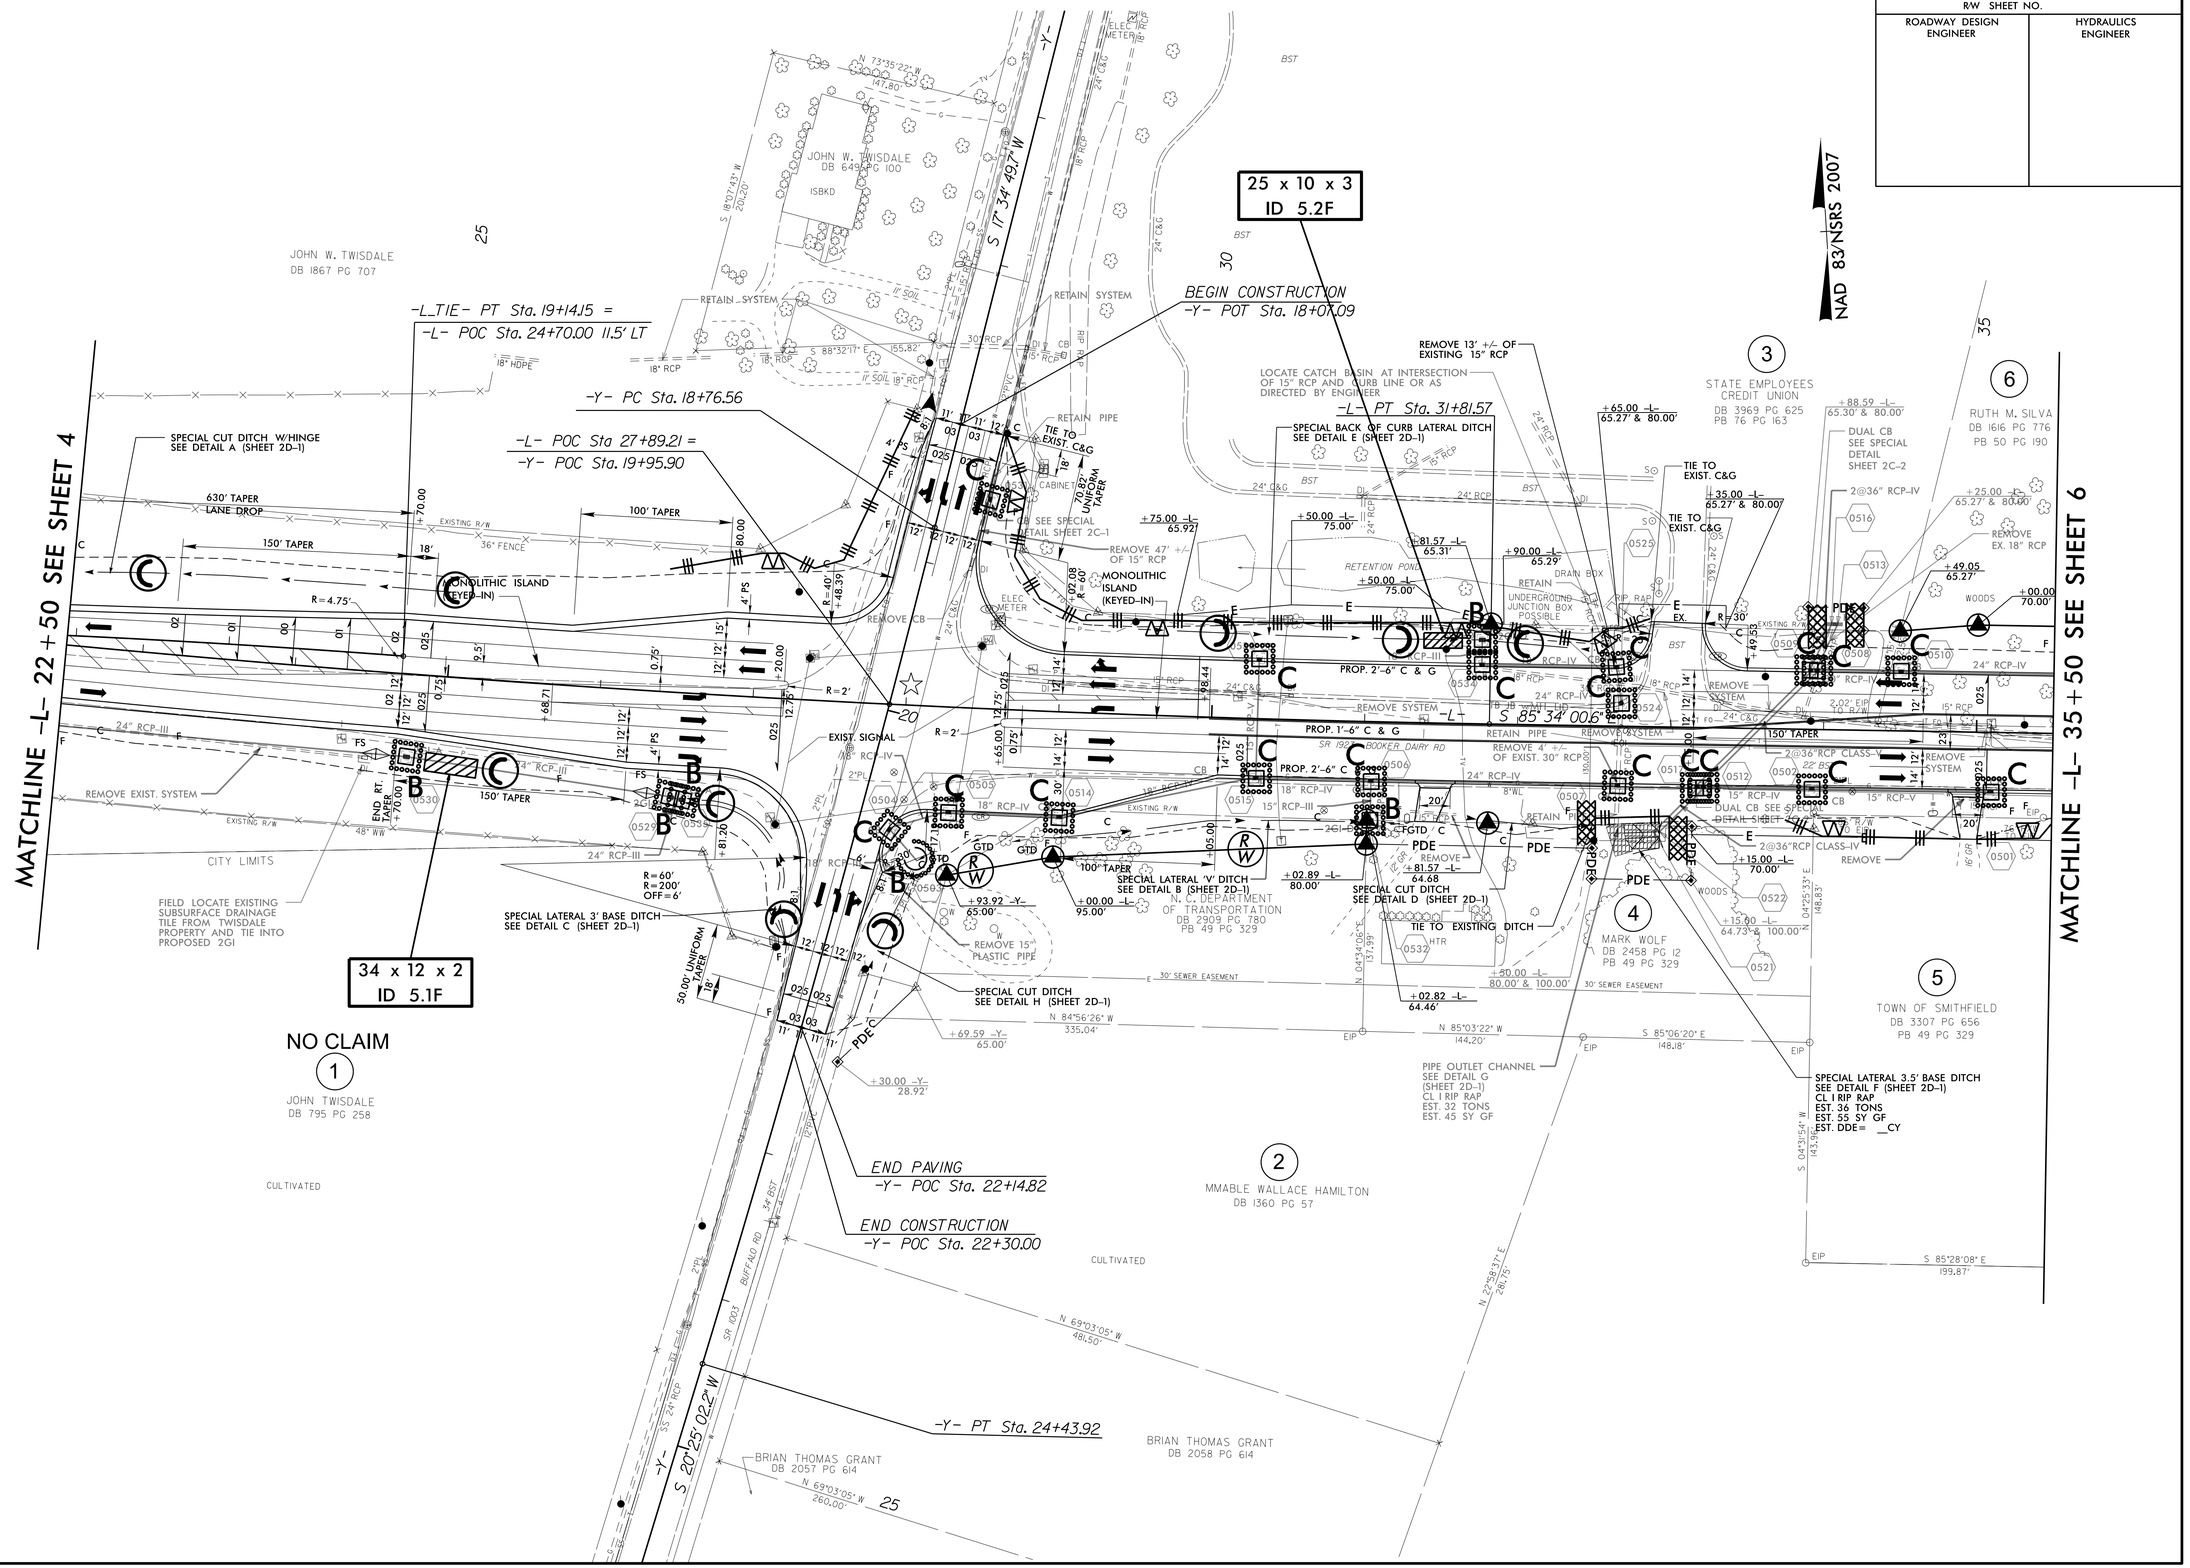

8/17/99

29-SEP-2017 13:48
R:\Environmental\Hydro\Design\U-3334B_EC_psh_s5.dgn
(copied) d REHV2.7.1.6