DocuSign Envelope ID: 4F9A282F-7747-4B58-83D7-678B37E4607E

5/28/99

PROJECT REFERENCE NO.	SHEET NO.
R-5749	15

DOCUMENT NOT CONSIDERED FINAL UNLESS ALL SIGNATURES COMPLETED

ROADWAY DESIGN ENGINEER	HYDRAULICS ENGINEER
NORTH CAROLINA PROFESSIONAL SEAL 035683 ENGINEER DAVID J. CLODOD	NORTH CAROLINA PROFESSIONAL SEAL 18533 ENGINEER A. T. NOTTINGHAM
12/21/2017	12/21/2017
DocuSigned by: David J. Clodod	DocuSigned by: A. T. Nottingham
CDM Smith, 5400 Glenwood Avenue Suite 400, Raleigh, NC 27612-3228, NC COA No. F-1258	MI Engineering, PLLC, 1011 Schaub Drive Suite 100, Raleigh, NC 27606, NC COA No. P-0971

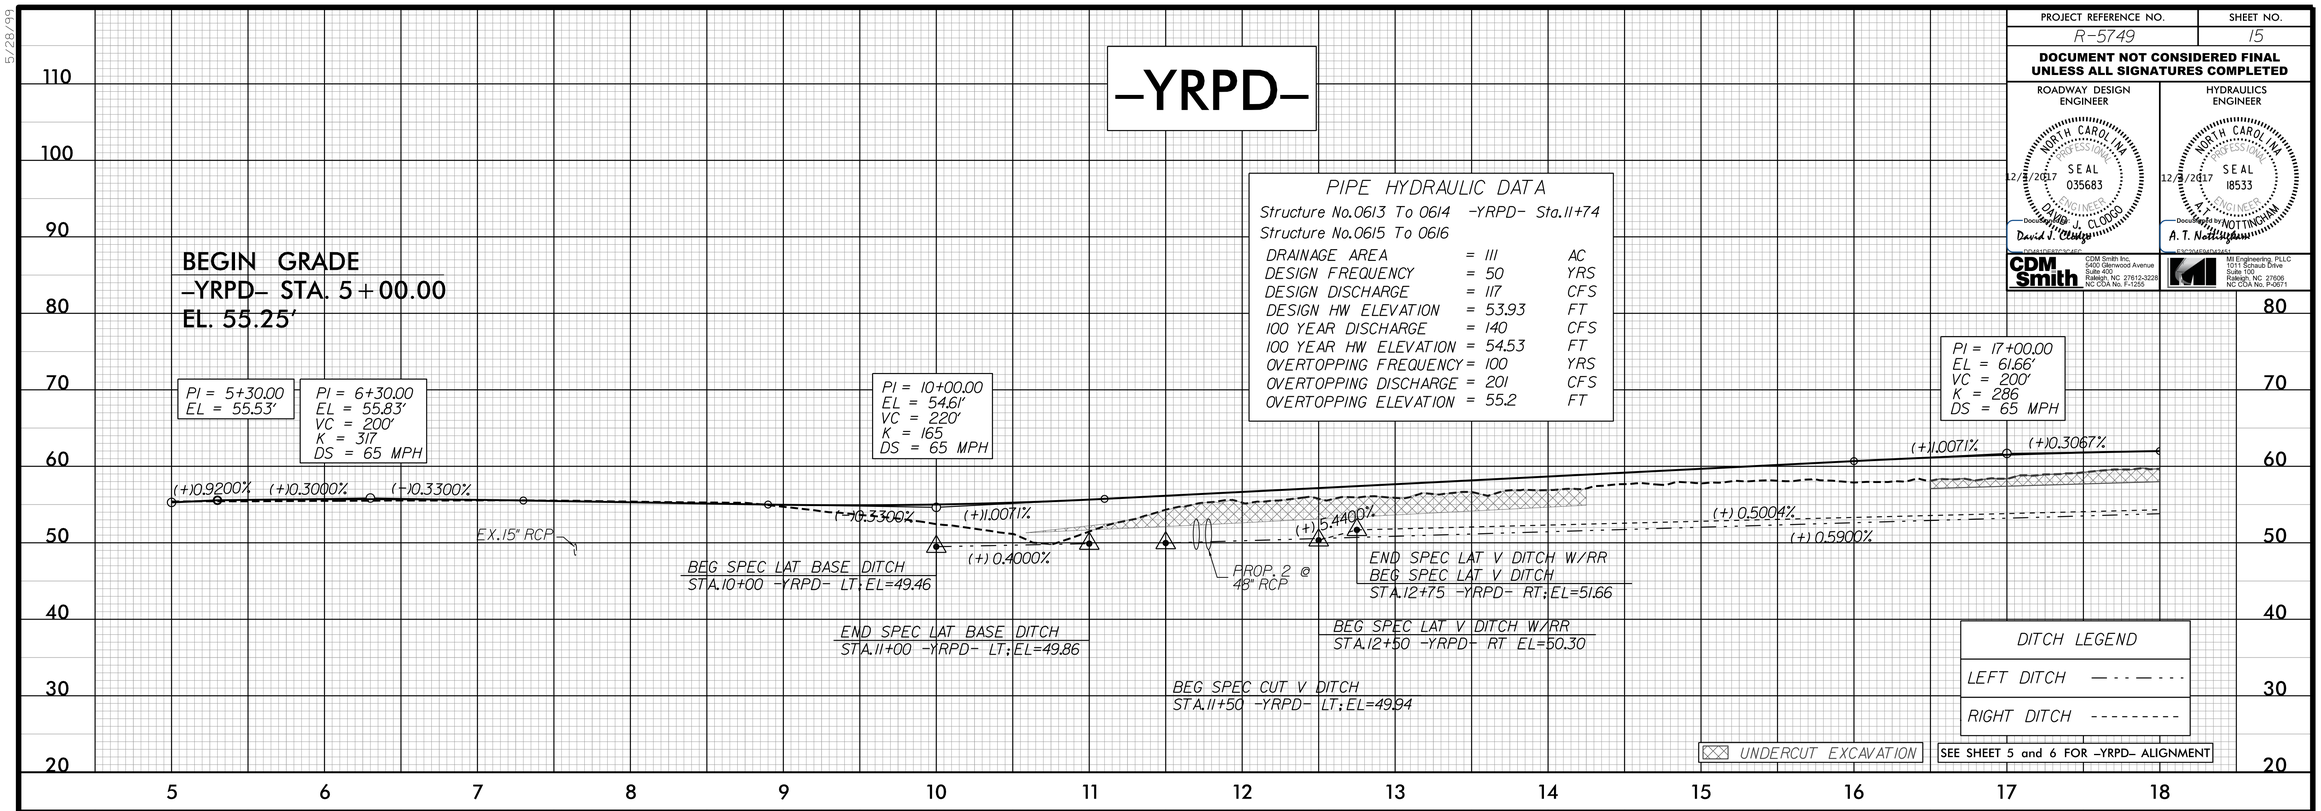

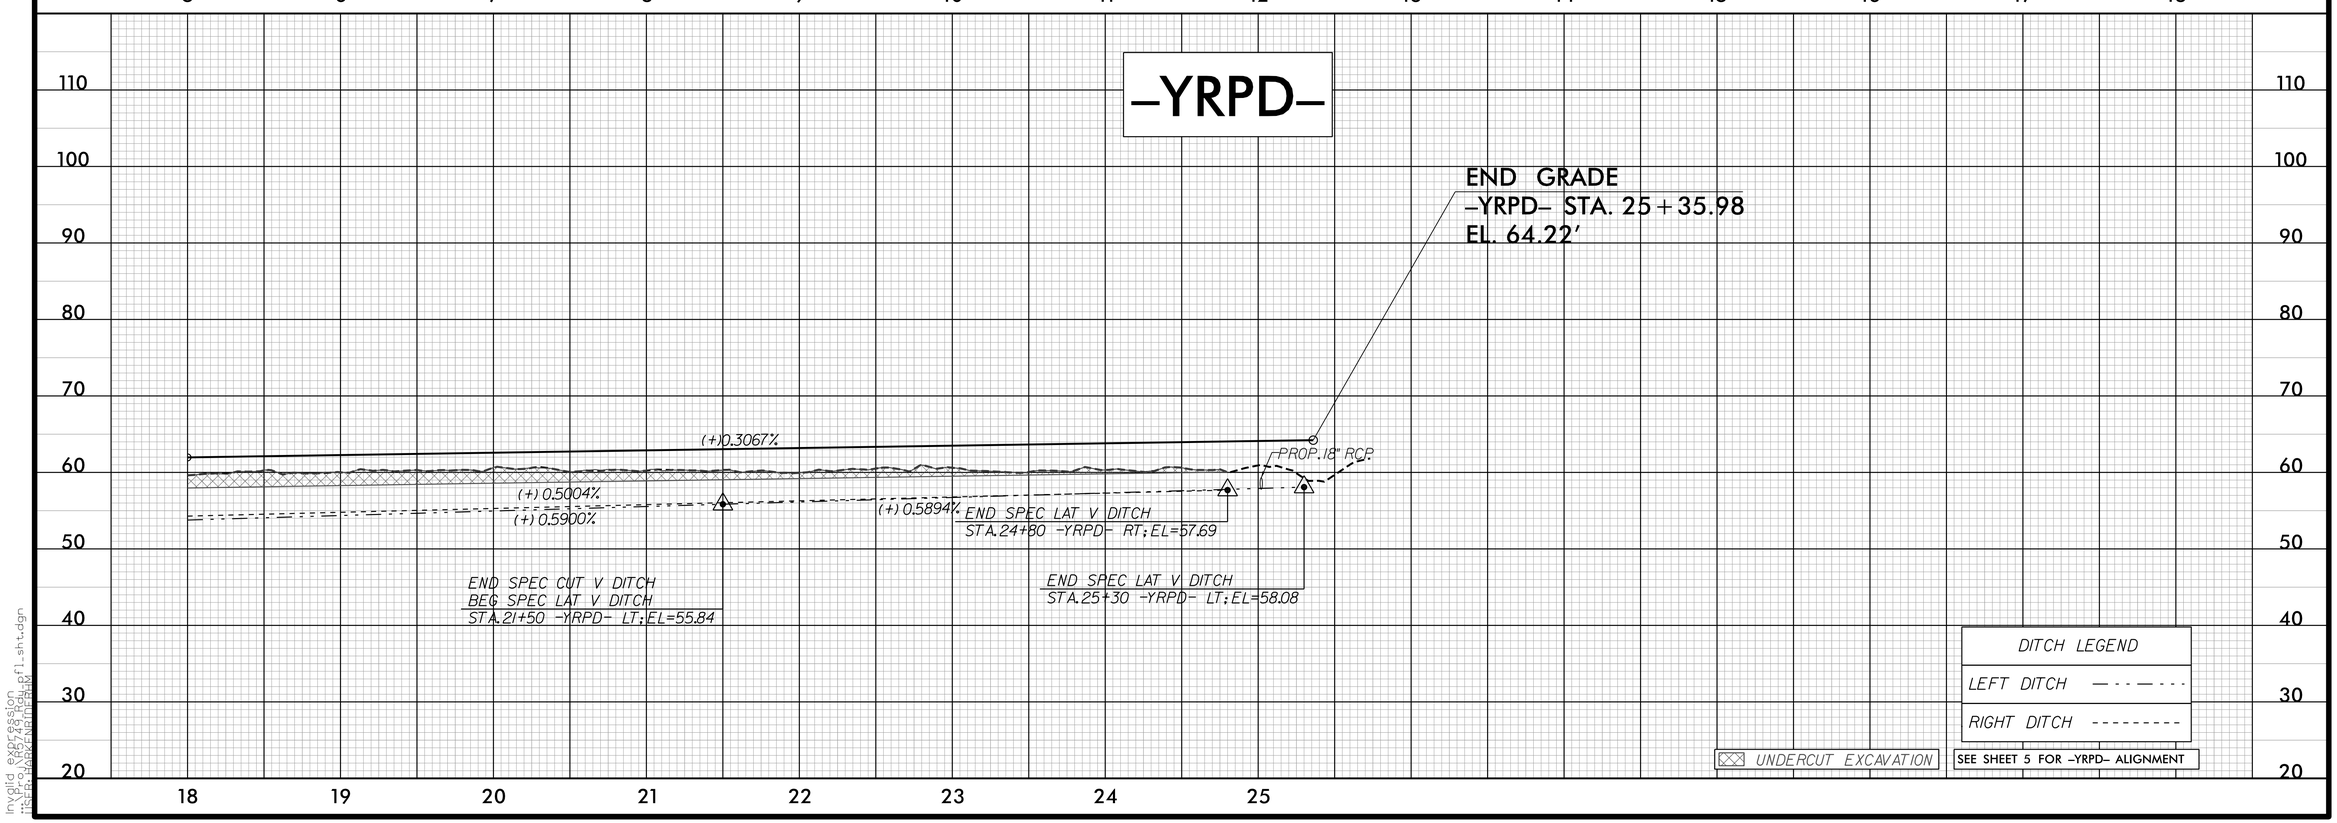

Invalid expression