PROJECT REFERENCE NO.	SHEET NO.
B-4491	EC-16/CONST.9
R/W SHEET NO.	
ROADWAY DESIGN ENGINEER	HYDRAULICS ENGINEER

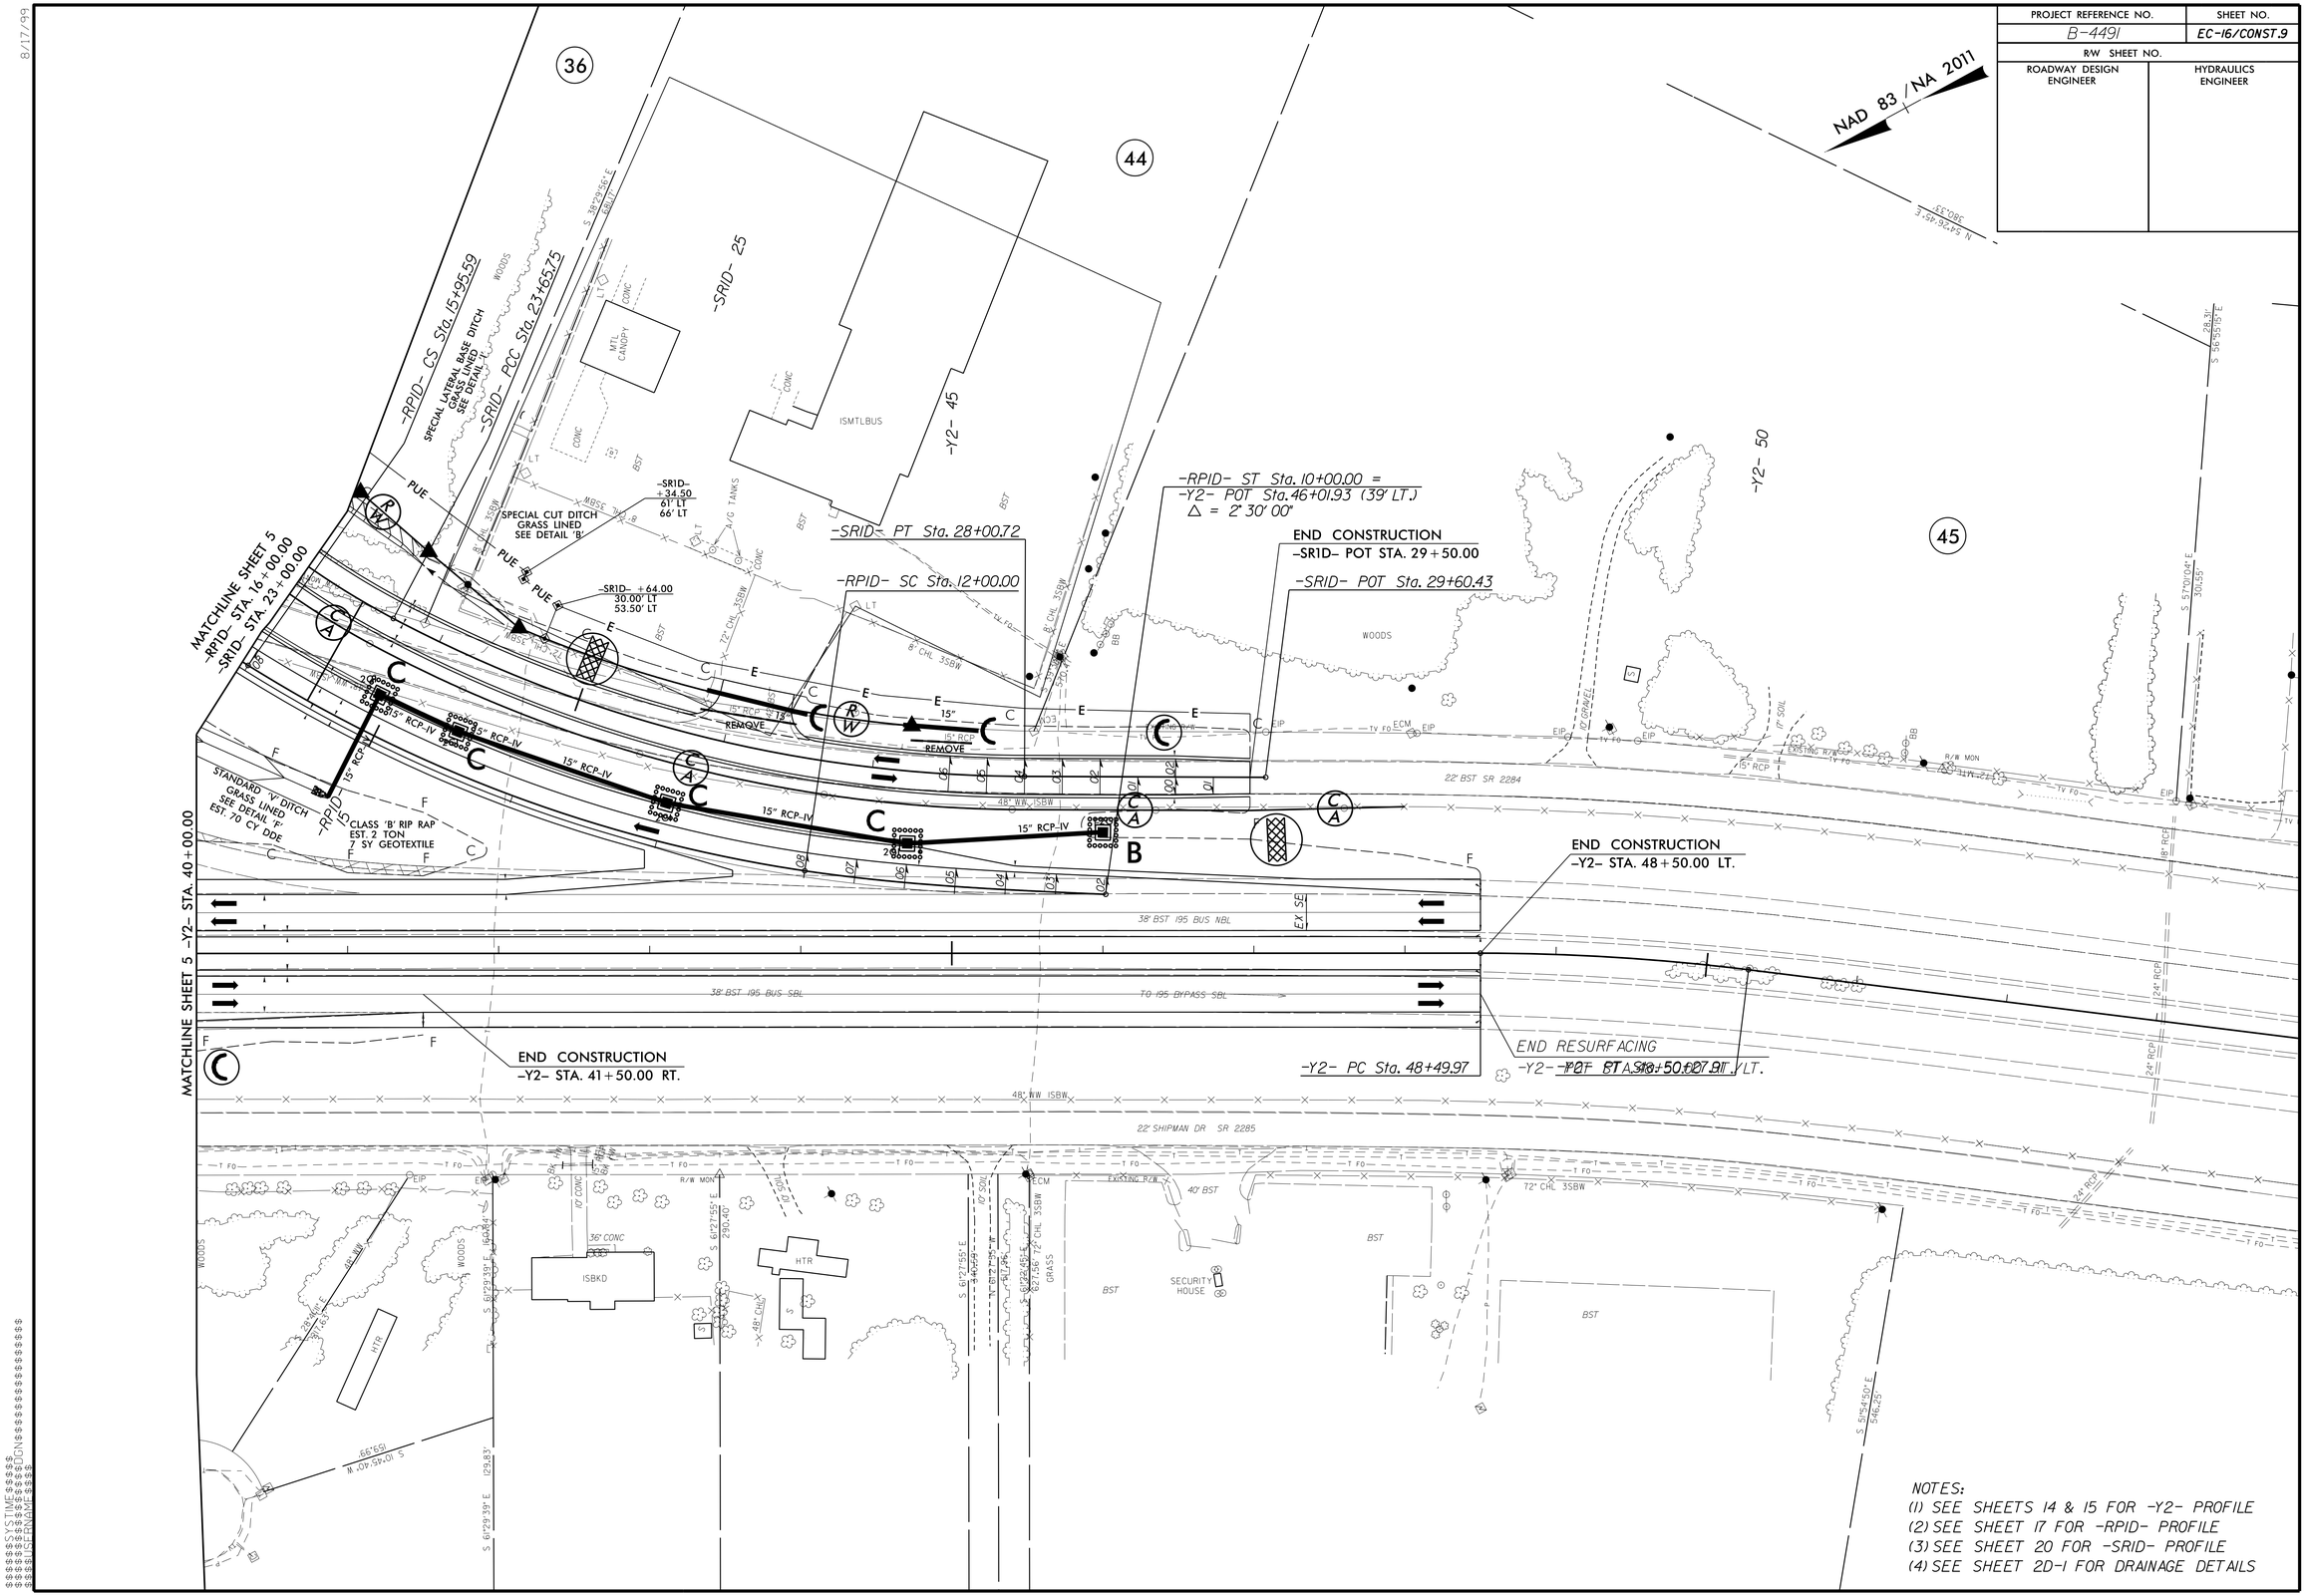

NOTES:
(1) SEE SHEETS 14 & 15 FOR -Y2- PROFILE
(2) SEE SHEET 17 FOR -RPID- PROFILE
(3) SEE SHEET 20 FOR -SRID- PROFILE
(4) SEE SHEET 2D-1 FOR DRAINAGE DETAILS

8/17/99