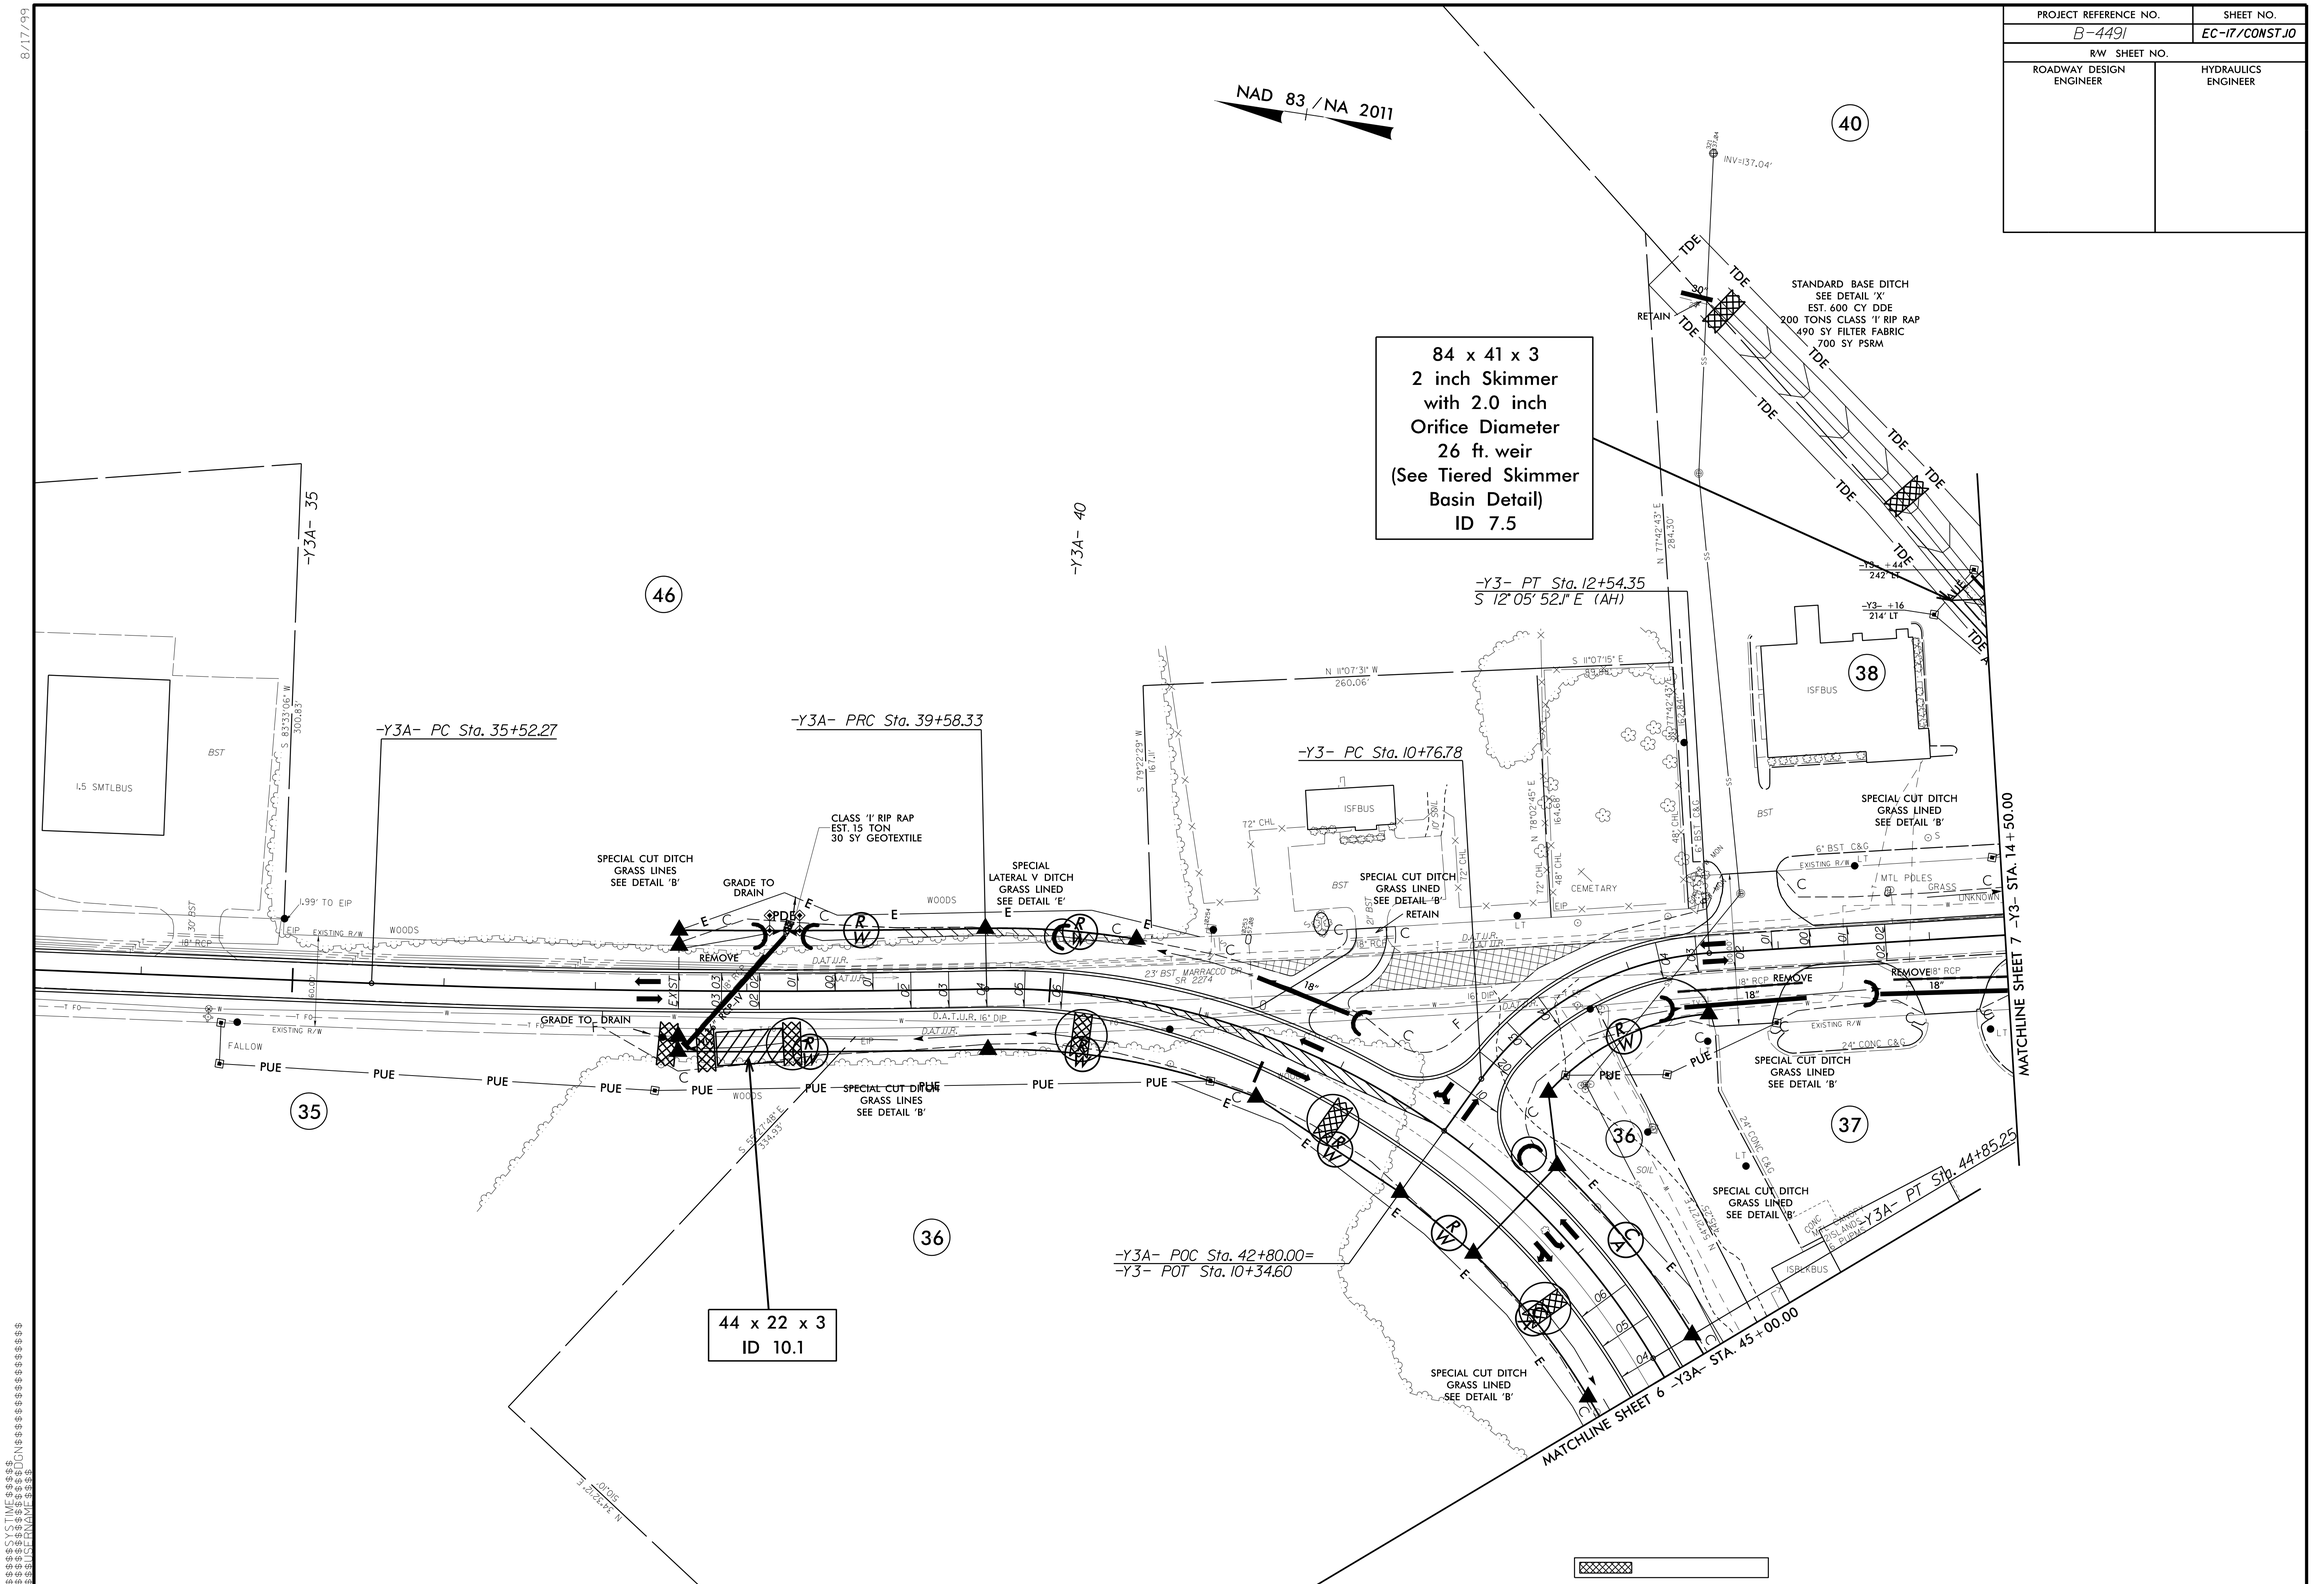PROJECT REFERENCE NO.	SHEET NO.
B-4491	EC-17/CONST.10
R/W SHEET NO.	
ROADWAY DESIGN ENGINEER	HYDRAULICS ENGINEER