PROJECT REFERENCE NO.	SHEET NO.
2018CPT.09.01.10291 2018CPT.09.02.20291 2018CPT.08.06.20761	9

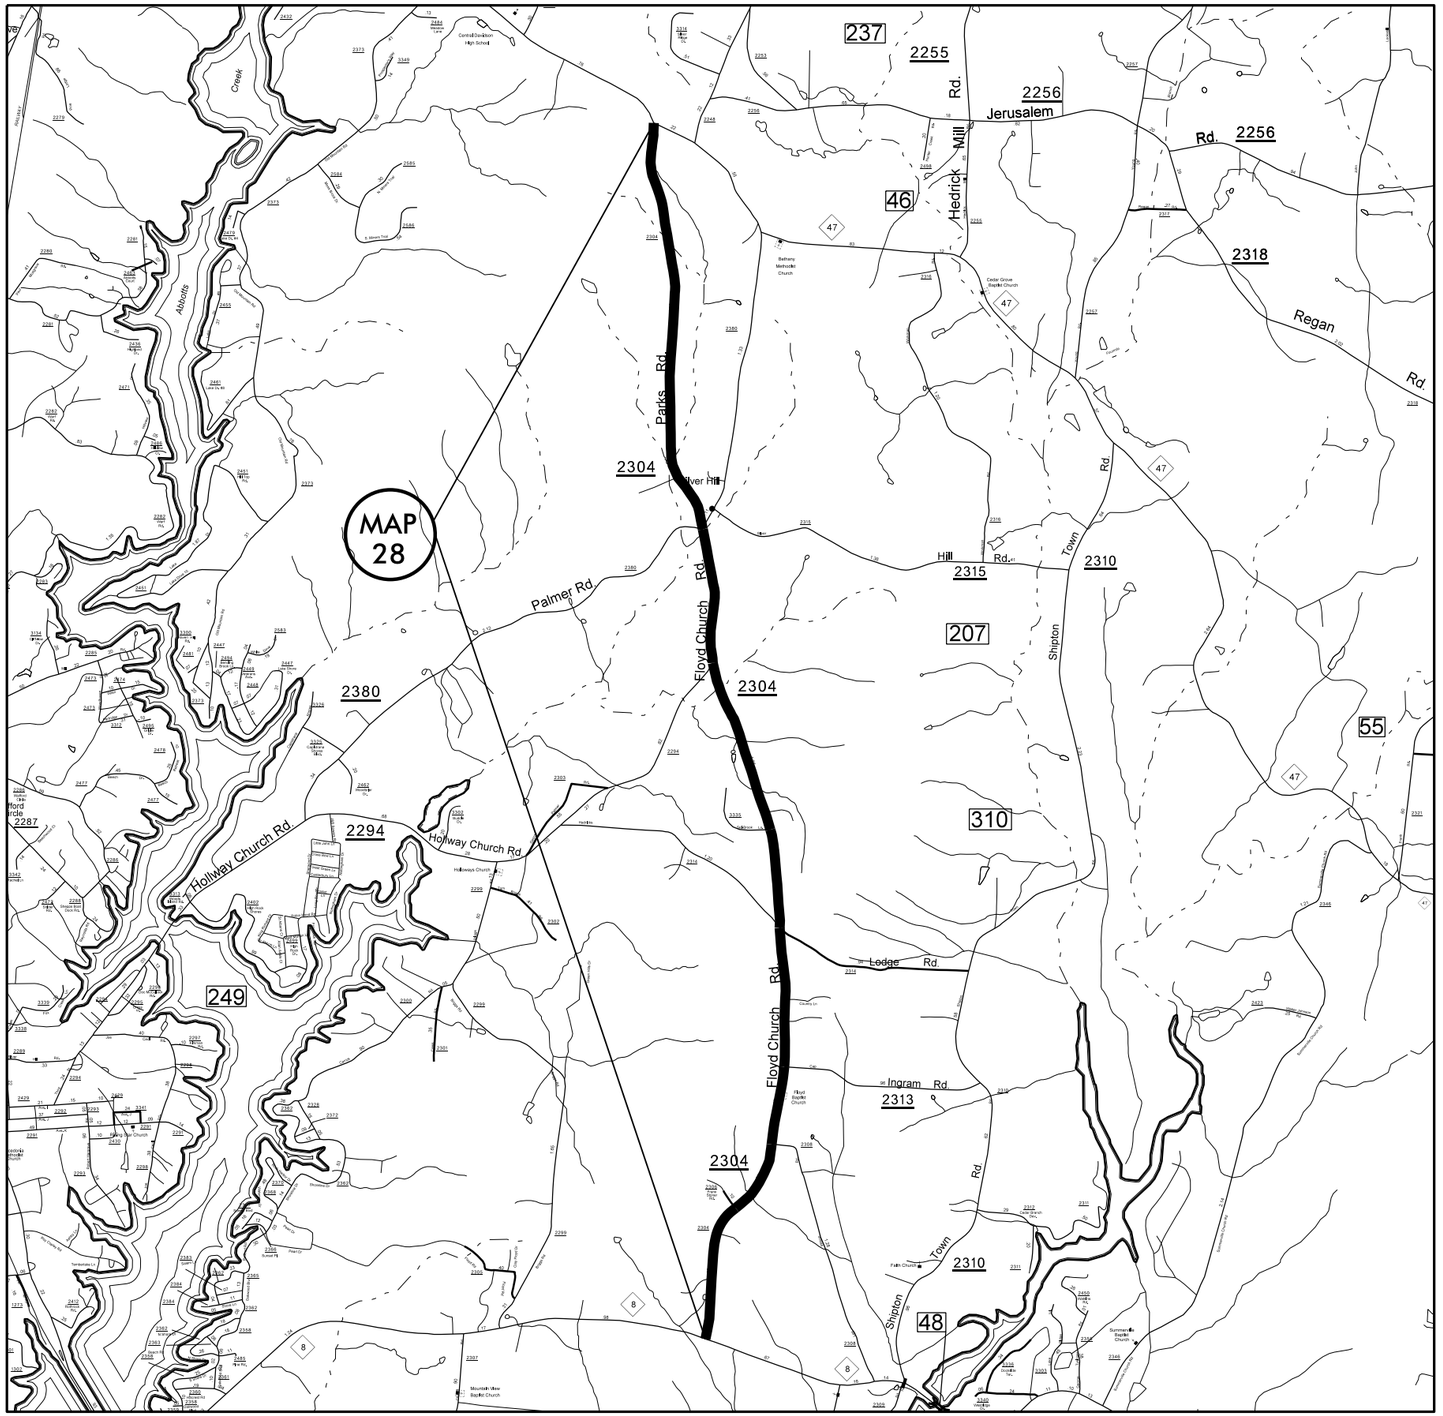

MAP 28

Floyd Church Rd. SR 2304
Pave back with 2" S9.5C in
middle and 1½" S9.5C
at edge of Roadway. NO Milling.
NO Lane Closures 7a.m.–9a.m.

DAVIDSON COUNTY
NORTH CAROLINA