DocuSign Envelope ID: 4E032FF4-C487-498F-BB35-1327EF839CEE

WETHERILL ENGINEERING
1223 Jones Franklin Road
Raleigh, N.C. 27606
License No. F-0377
Bus: 919 851 8077
Fax: 919 851 8107
TRANSPORTATION PLANNING/DESIGN - BRIDGE/STRUCTURE DESIGN
CIVIL/SITE DESIGN - GIS/GPS - CONSTRUCTION OBSERVATION

PROJECT REFERENCE NO.	SHEET NO.
U-2525C	8
R/W SHEET NO.	

ROADWAY DESIGN ENGINEER	HYDRAULICS ENGINEER
1/8/2018	1/10/2018
NORTH CAROLINA PROFESSIONAL SEAL 21116 ENGINEER ROB A. MAY	NORTH CAROLINA PROFESSIONAL SEAL 23993 ENGINEER MAX S. PRICE
DocuSigned by: Rob A. May 5/10/2018	DocuSigned by: Max S. Price 5/10/2018

DOCUMENT NOT CONSIDERED FINAL UNLESS ALL SIGNATURES COMPLETED

REVISIONS

8/17/99

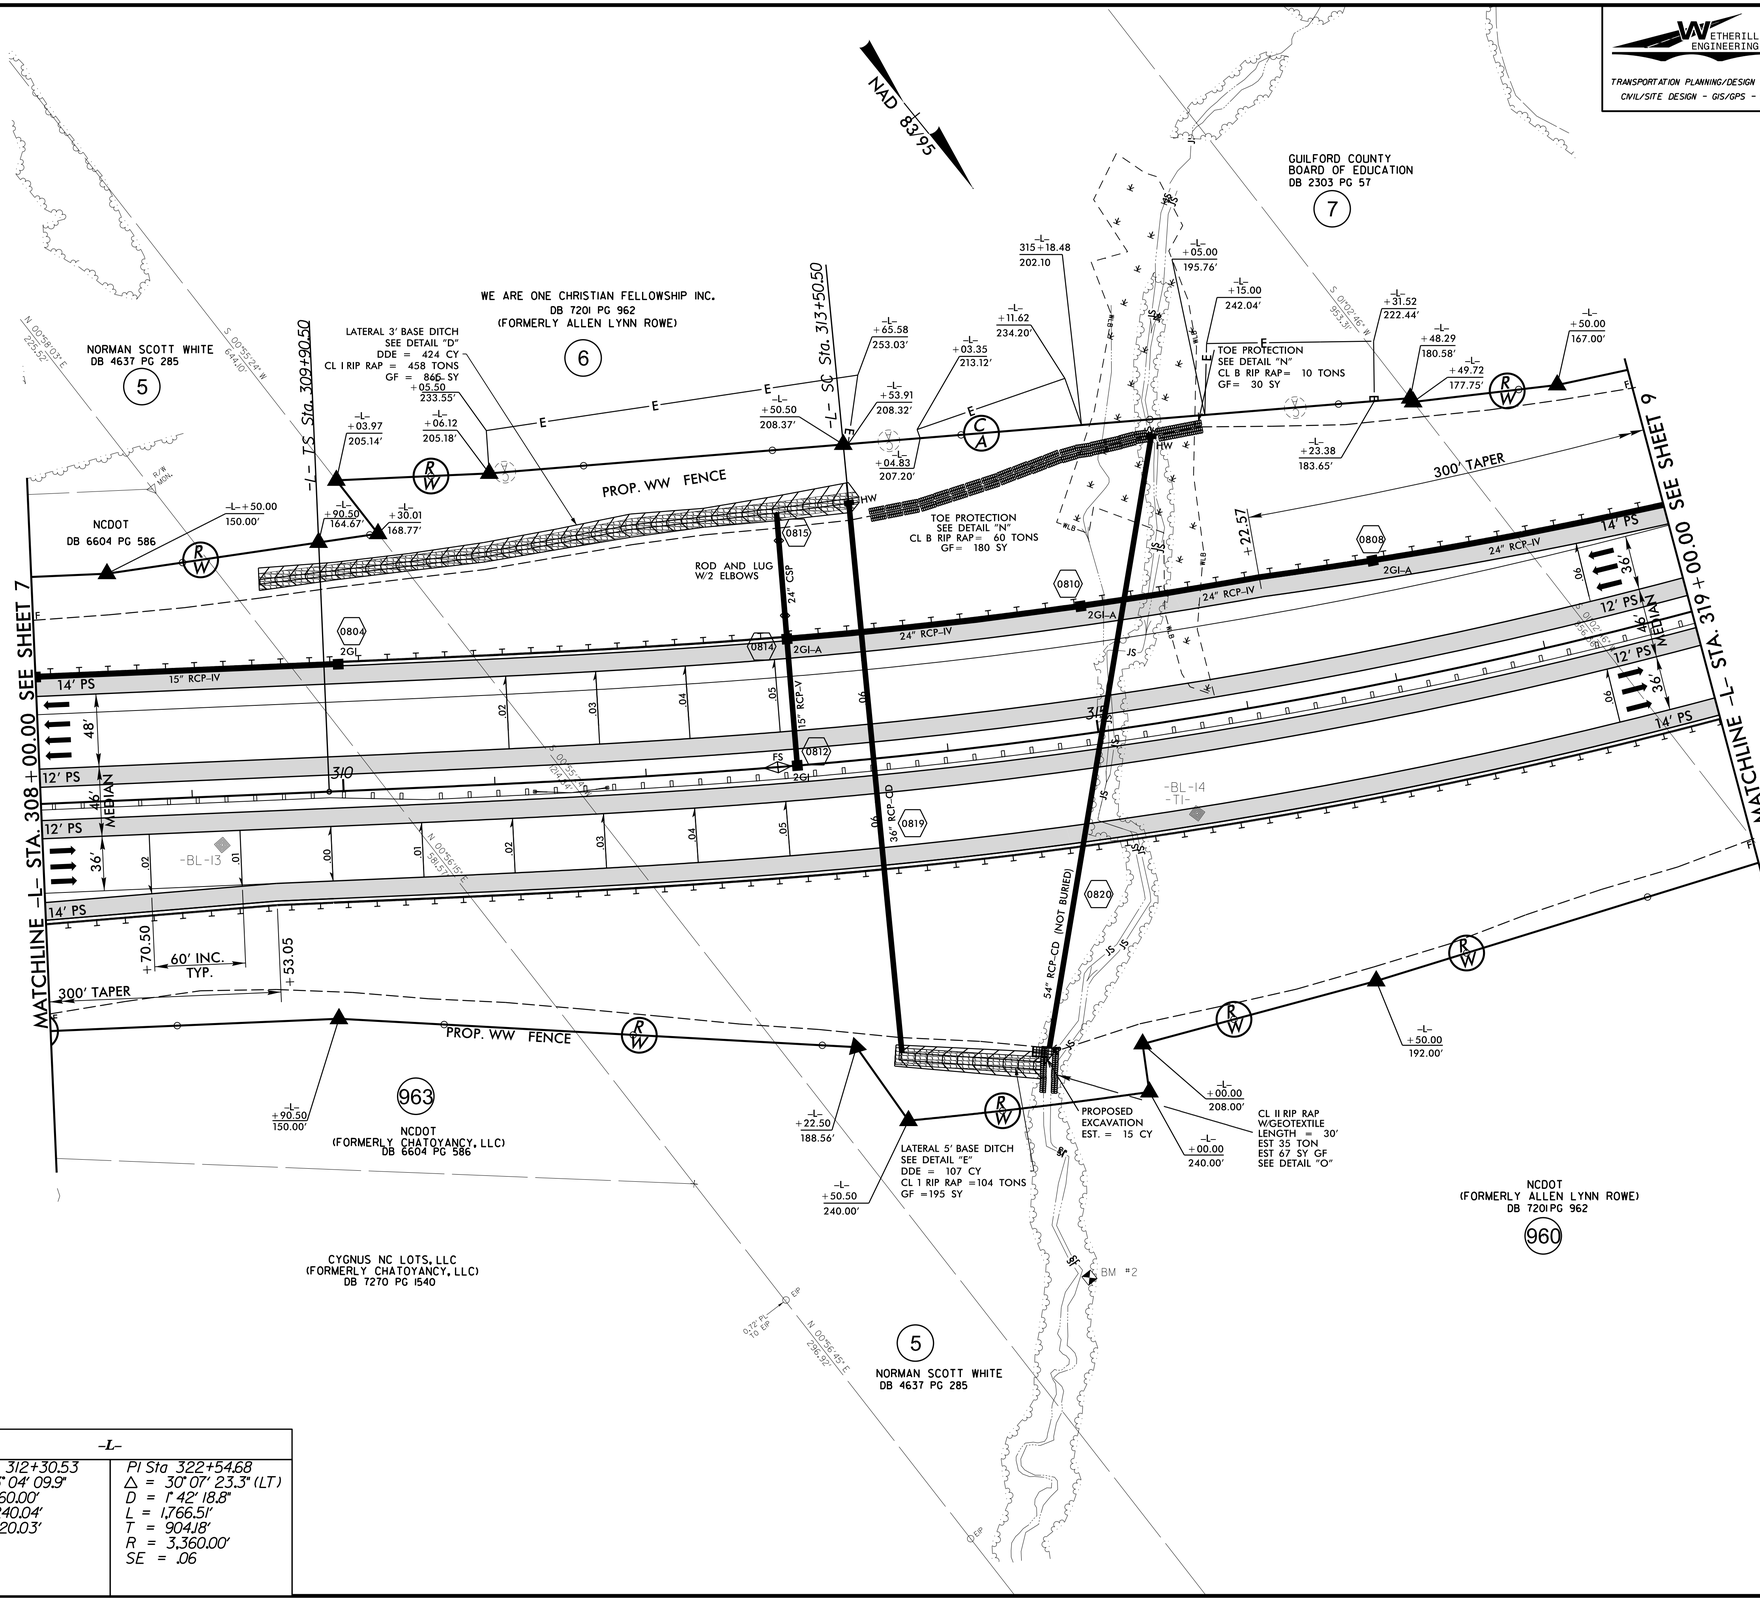

-L-	
PIs Sta 312+30.53	PI Sta 322+54.68
Θs = 3° 04' 09.9"	Δ = 30° 07' 23.3" (LT)
Ls = 360.00'	D = 1° 42' 18.8"
LT = 240.04'	L = 1,766.51'
ST = 120.03'	T = 904.18'
	R = 3,360.00'
	SE = .06

SEE SHEETS 2D-1 THRU 2D-7 FOR DRAINAGE DETAILS
SEE SHEET 33 FOR -L- PROFILE

12/6/2017
U2525c_rdy_psh_08.dgn
USER:rdgrant