DocuSign Envelope ID: 4E032FF4-C487-498F-BB35-1327EF839CEE

REVISIONS	–Y4–			–Y4RPA–		–Y4RPC–	
	Pi Sta 35+06.32 Θs = 4°59'33.3" Ls = 200.00' LT = 140.06' ST = 70.05'	Pi Sta 37+14.67 Δ = 13°06'17.8" (RT) D = 4°45'17.4" L = 275.51' T = 138.44' R = 1205.00' SE = 04 DS = 50 MPH	Pi Sta 39+21.93 Θs = 4°59'33.3" Ls = 200.00' LT = 140.06' ST = 70.05'	Pi Sta 16+23.12 Δ = 19°05'58.5" (RT) Ls = 200.00' L = 480.02' T = 242.26' R = 1440.00' SE = 08 DS = 60 MPH	Pi Sta 19+32.92 Θs = 4°17'49.9" Ls = 216.00' LT = 144.04' ST = 72.04'	Pi Sta 16+83.01 Δ = 27°00'14.5" (RT) D = 3°58'43.5" L = 678.69' T = 345.77' R = 1440.00' SE = 08 DS = 60 MPH	Pi Sta 20+87.96 Θs = 4°17'49.9" Ls = 216.00' LT = 144.04' ST = 72.04'
	–Y4LPA–			–Y4LPC–		–DR1–	
	Pi Sta 11+34.68 Θs = 24°54'40.4" Ls = 200.00' LT = 134.68' ST = 67.89'	Pi Sta 14+71.61 Δ = 99°29'01.1" (LT) D = 24°54'40.4" L = 399.35' T = 271.5' R = 230.00' SE = 08 DS = 30 MPH	Pi Sta 16+67.24 Θs = 24°54'40.4" LT = 134.68' ST = 67.89'	Pi Sta 11+34.68 Θs = 24°54'40.4" Ls = 200.00' LT = 134.68' ST = 67.89'	Pi Sta 14+36.43 Δ = 91°34'45.7" (LT) D = 24°54'40.4" L = 367.62' T = 236.47' R = 230.00' SE = 08 DS = 30 MPH	Pi Sta 16+35.51 Θs = 24°54'40.4" Ls = 200.00' LT = 134.68' ST = 67.89'	Pi Sta 10+54.52 Δ = 68°53'48.6" (LT) D = 229°10'59.2" L = 387.9' T = 245.5' R = 25.00'

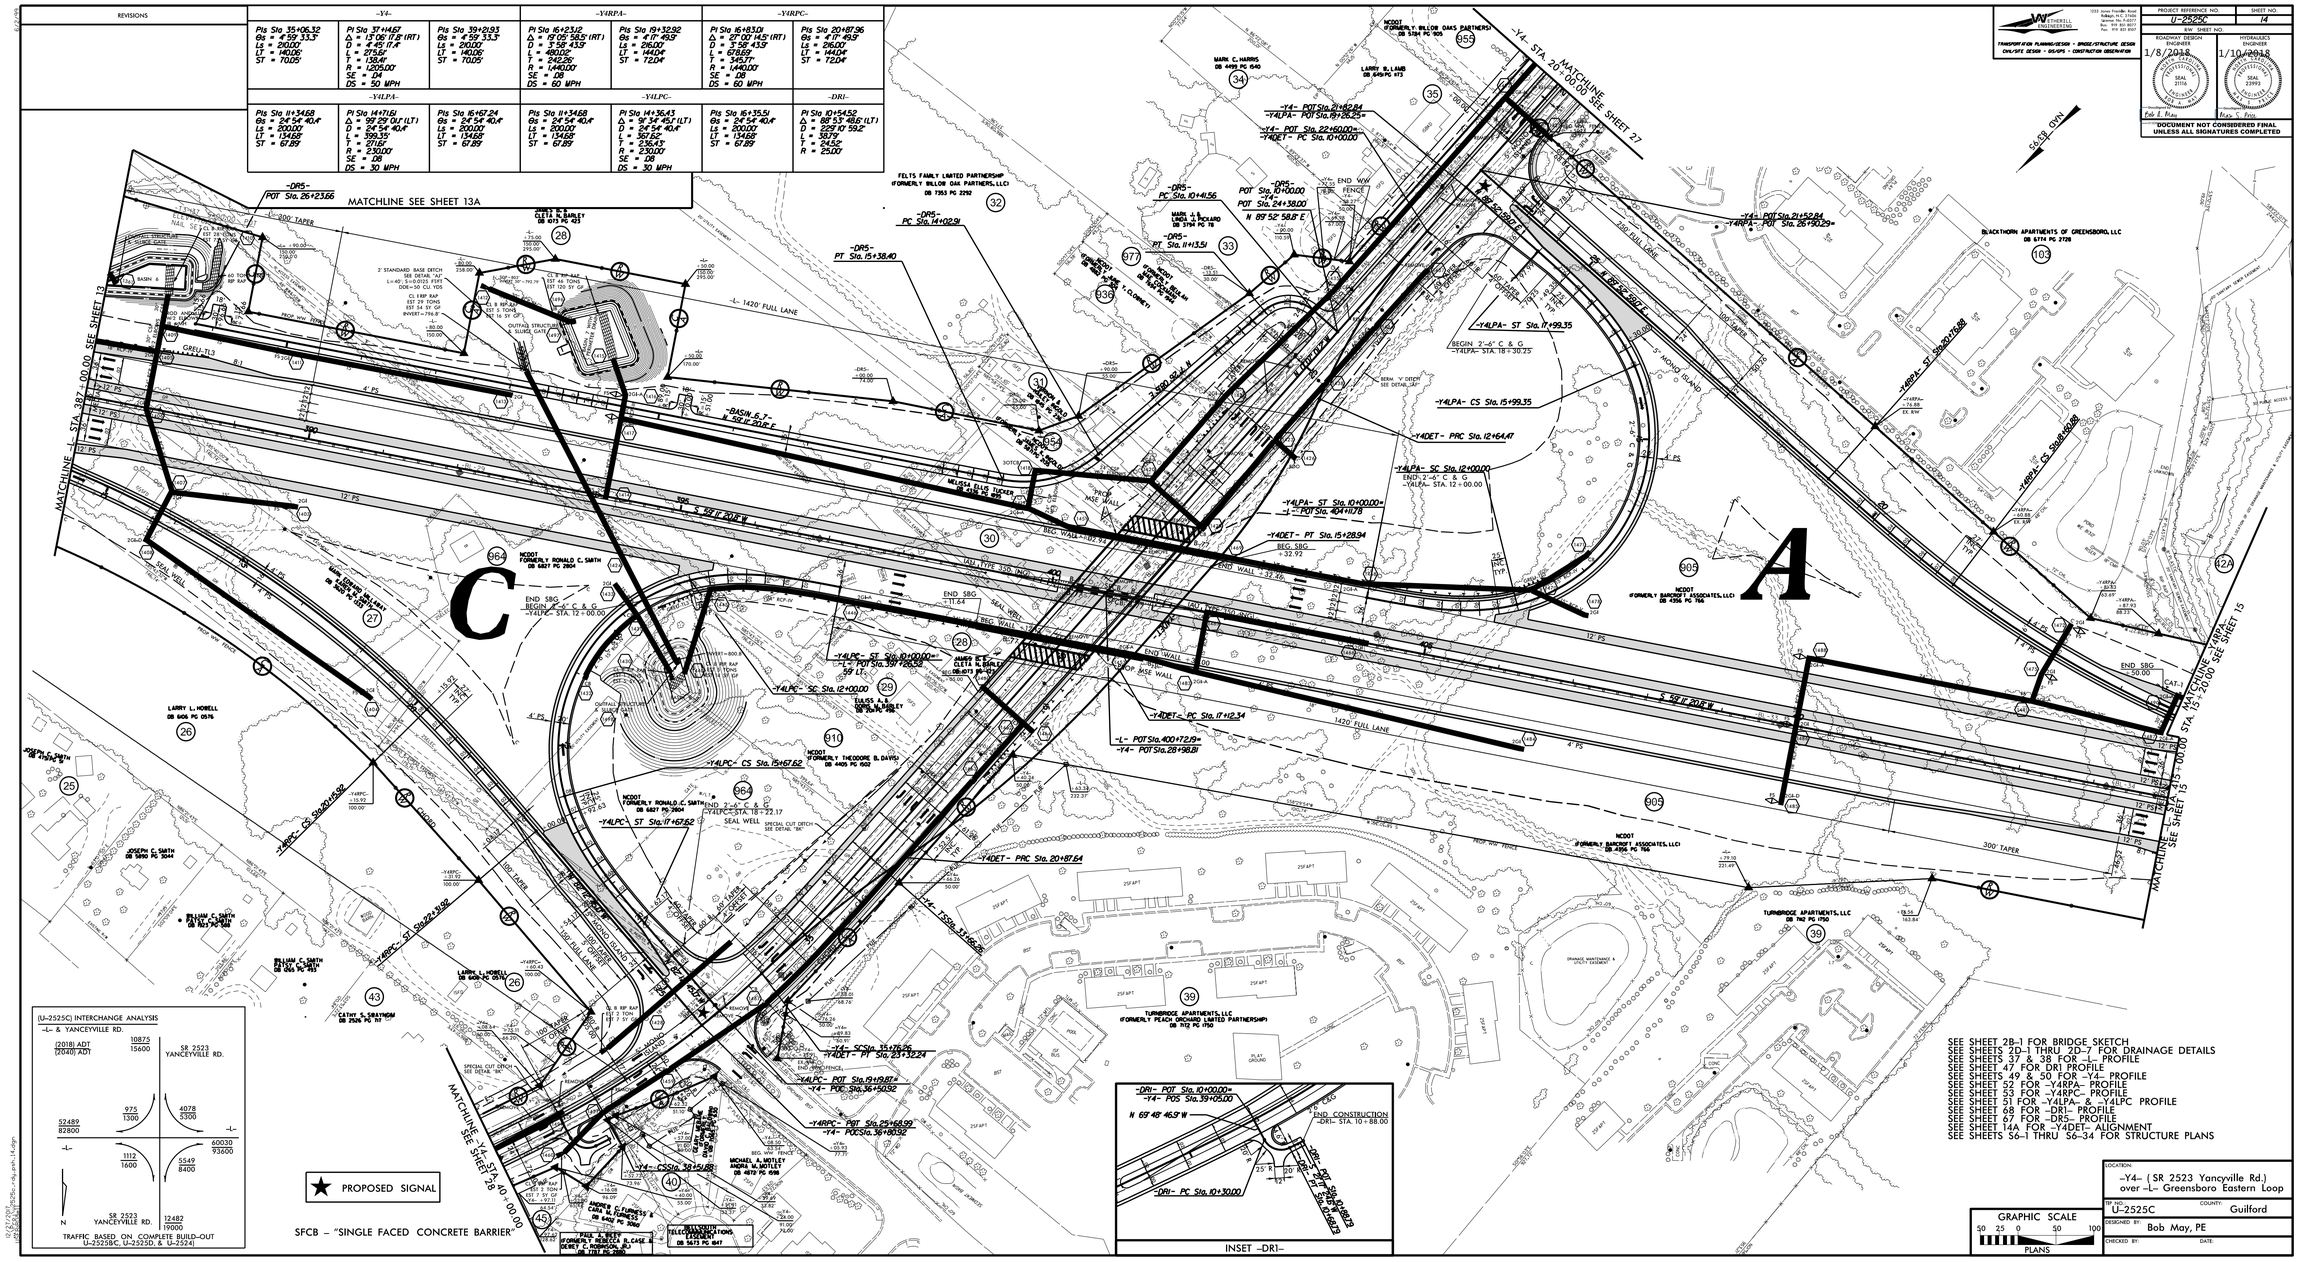

PROJECT REFERENCE NO.	SHEET NO.
U-2525C	14

R/W SHEET NO.

ROADWAY DESIGN ENGINEER: 1/8/2018

HYDRAULICS ENGINEER: 1/10/2018

DOCUMENT NOT CONSIDERED FINAL UNLESS ALL SIGNATURES COMPLETED

LOCATION: –Y4– (SR 2523 Yanceville Rd.) over –L– Greensboro Eastern Loop

TIP NO. U-2525C COUNTY: Guilford

DESIGNED BY: Bob May, PE

CHECKED BY: DATE: