DocuSign Envelope ID: 1A6A6899-A6B0-4008-81EB-DB876DFD3108

| TIP NO. | SHEET NO. |
|---|---|
| U-2525C | PMP-30 |

APPROVED: DocuSigned by: Andrew D Klinksiek — E3D78FB4596E448...

DATE: 12/11/2017

SEAL

NORTH CAROLINA PROFESSIONAL SEAL 40311 ENGINEER ANDREW D. KLINKSIEK

**DOCUMENT NOT CONSIDERED FINAL UNLESS ALL SIGNATURES COMPLETED**

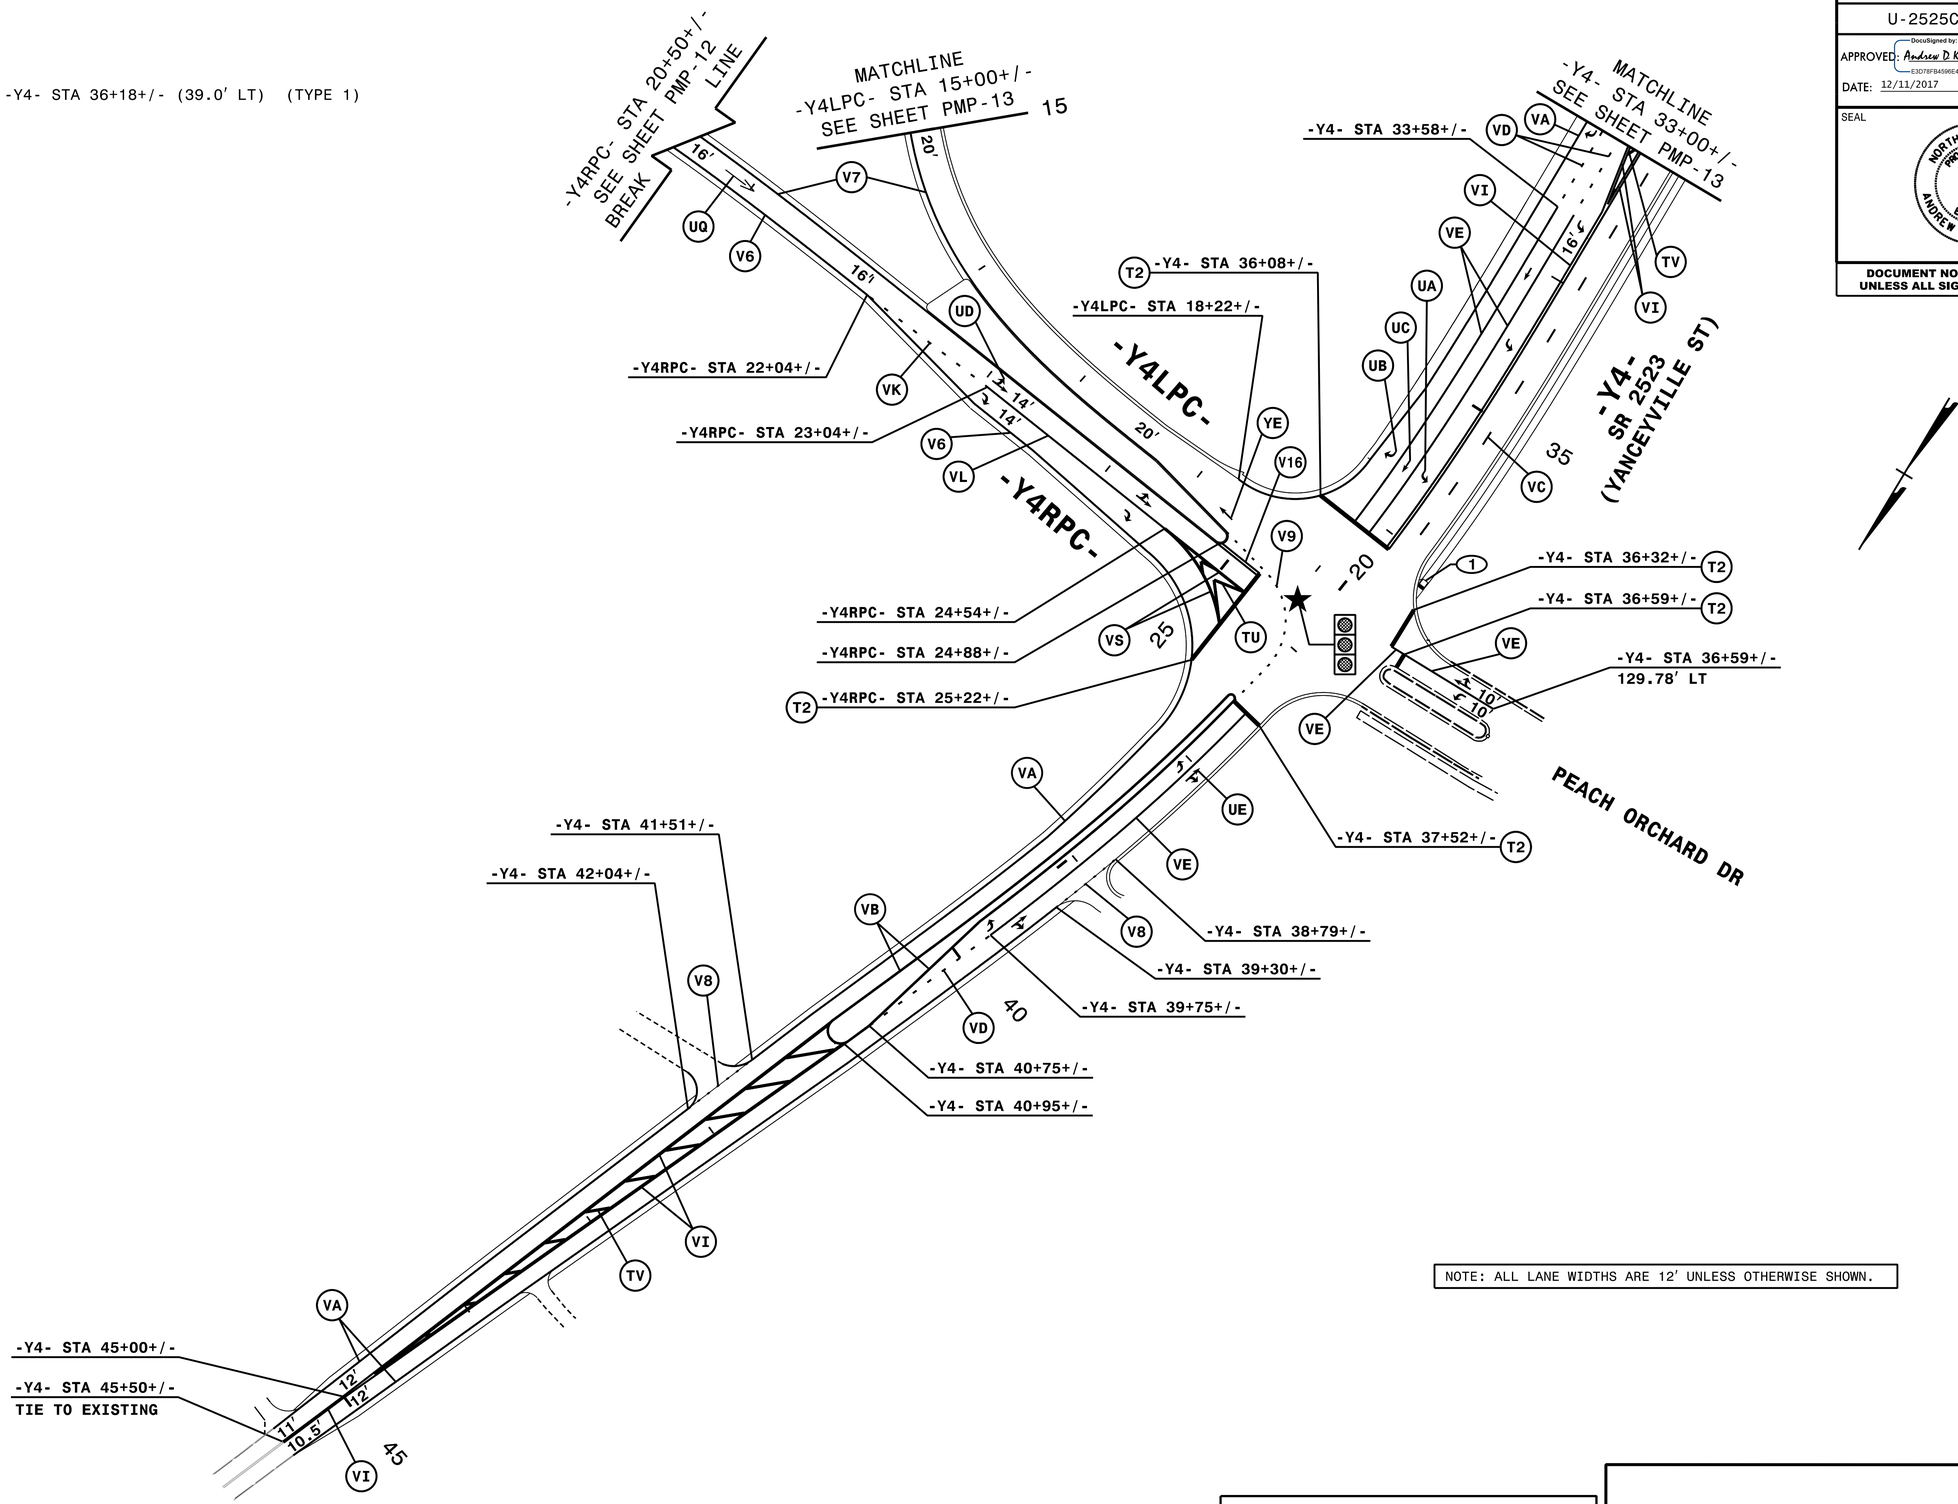


NOTE: ALL LANE WIDTHS ARE 12' UNLESS OTHERWISE SHOWN.

HNTB NORTH CAROLINA, P.C.
343 E. Six Forks Road, Suite 200
Raleigh, North Carolina 27609
NC License No: C-1554
(919) 546-8997

# PAVEMENT MARKING DETAIL

11/7/2017
\\PMP\ustn\U2525C_PMP_30.dgn
HNTB