DocuSign Envelope ID: A3C2DB2C-DC39-41CC-A49C-63EA85A734C6

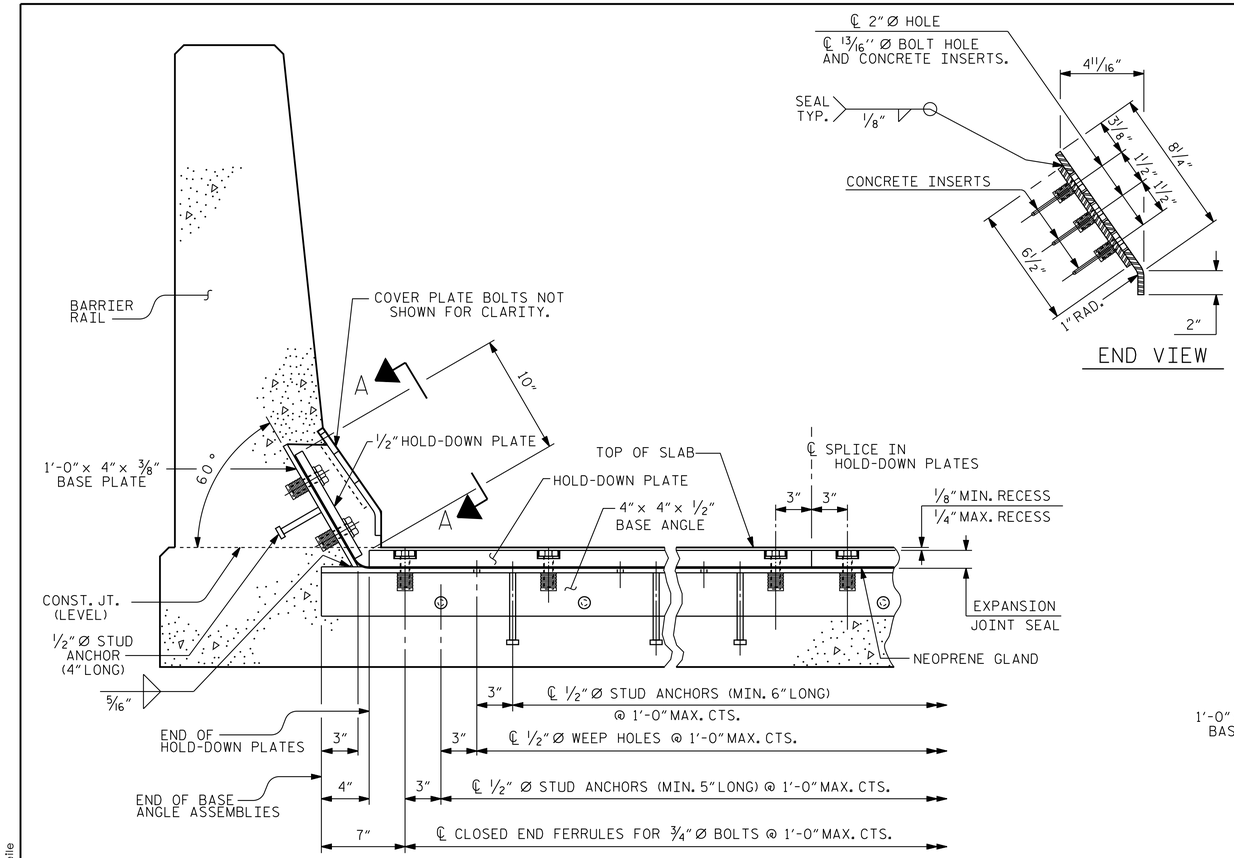

SECTION THRU RAIL NORMAL TO JOINT

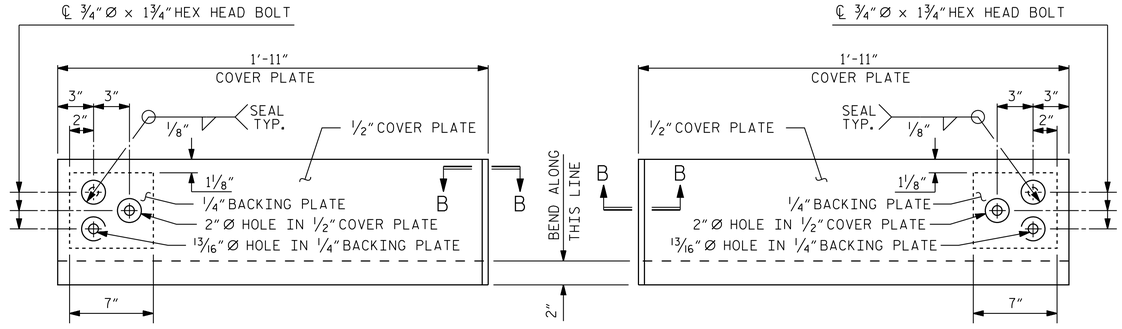

COVER PLATE DETAILS

FOR SECTION B-B, SEE EXPANSION JOINT SEAL DETAILS FOR BARRIER RAIL, SHEET 3 OF 3

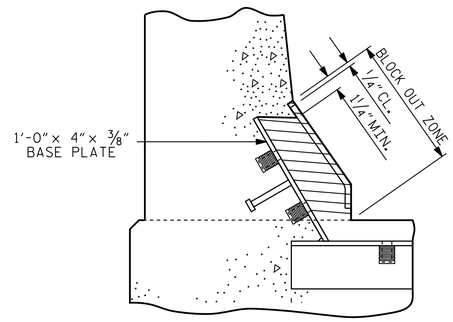

BLOCK OUT DETAIL

SEE "SECTION A-A" FOR OTHER DETAILS.

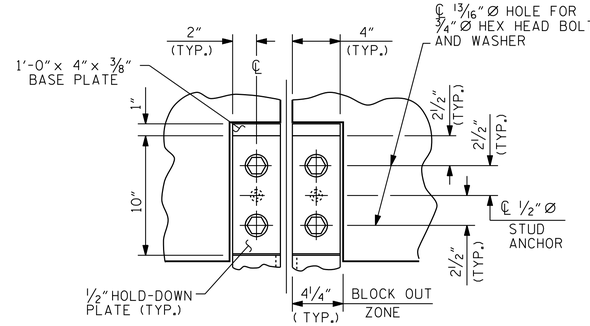

SECTION A-A

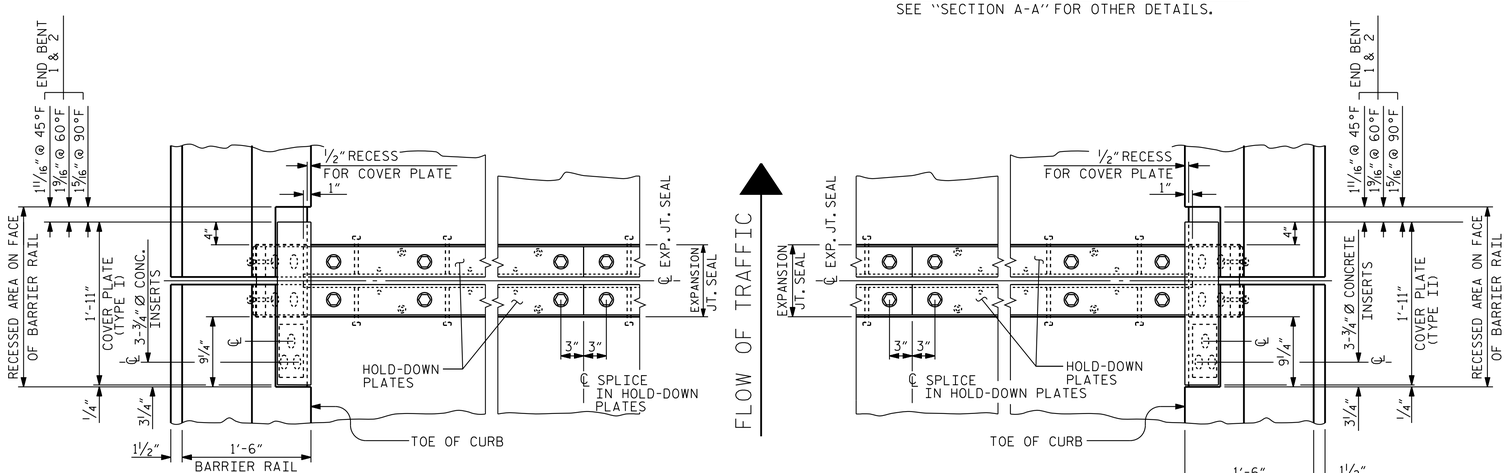

PLAN OF EXPANSION JOINT SEAL

PROJECT NO. U-2525C

GUILFORD COUNTY

STATION: 329+95.42 -L-

SHEET 2 OF 3

STATE OF NORTH CAROLINA
DEPARTMENT OF TRANSPORTATION
RALEIGH

STANDARD
EXPANSION JOINT
SEAL DETAILS
FOR BARRIER RAIL

(LL)

Stantec
Stantec Consulting Services Inc.
801 Jones Franklin Road
Suite 300
Raleigh, NC 27606
Tel. (919) 851-6866
Fax. (919) 851-7024
www.stantec.com
License No. F-0672

DRAWN BY : N. D'AIUTO DATE : 09/30/16
CHECKED BY : M. B. ISENHOUR DATE : 11/07/16
DESIGN ENGINEER OF RECORD: T. R. DUDECK DATE : 01/12/18

NORTH CAROLINA PROFESSIONAL SEAL 031462 ENGINEER THOMAS R. DUDECK
1/12/2018

DOCUMENT NOT CONSIDERED FINAL UNLESS ALL SIGNATURES COMPLETED

REVISIONS						SHEET NO.
NO.	BY:	DATE:	NO.	BY:	DATE:	S2-18
1			3			TOTAL SHEETS
2			4			29

STR. #2

STD. NO. EJS2

U:\Structures\Drawing\Site 4\EBLL\U-2525C_SD_EJS_2.dgn 1/9/2018 10:46:03 AM jgelle