DocuSign Envelope ID: 7A047DE3-8F9A-4F1E-9B05-7E224824CE9F

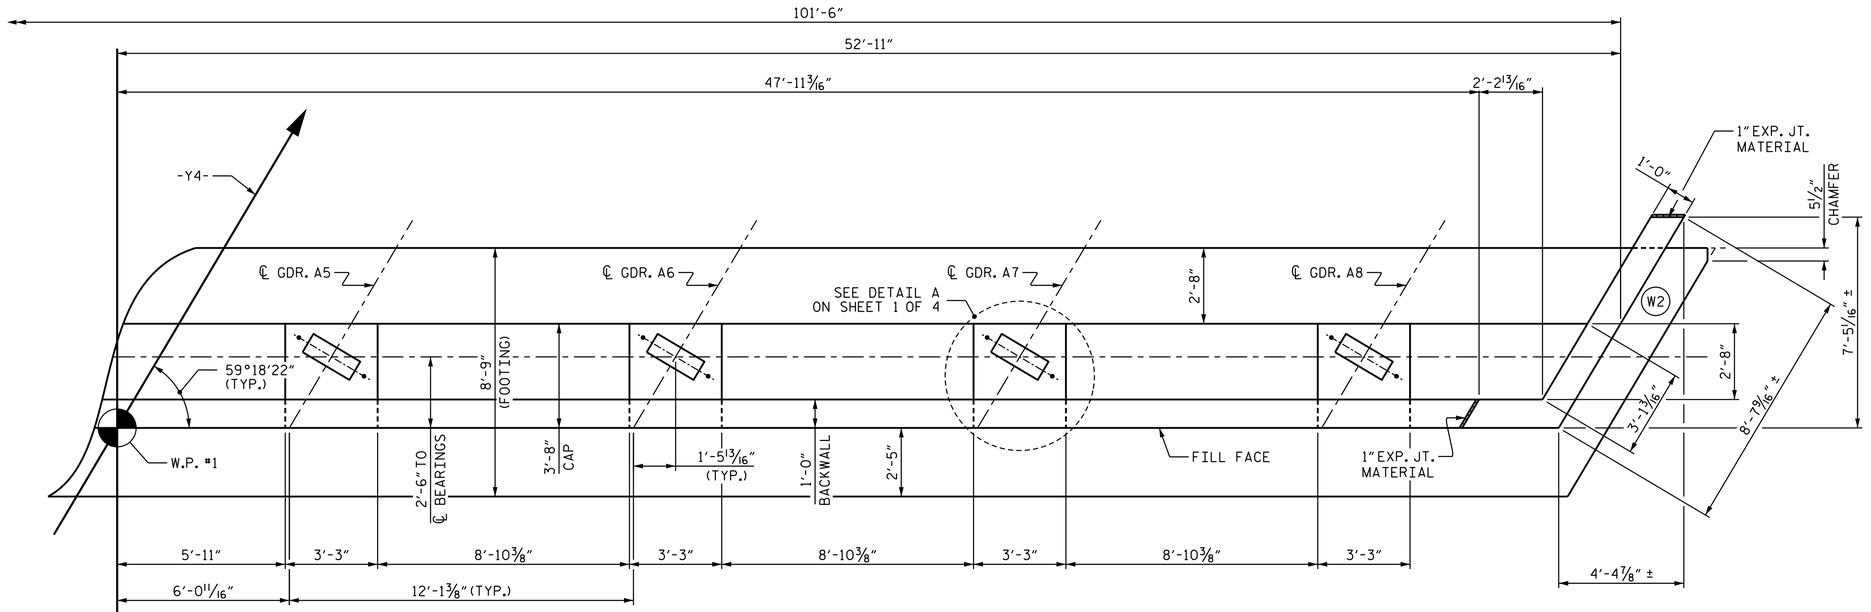

PLAN

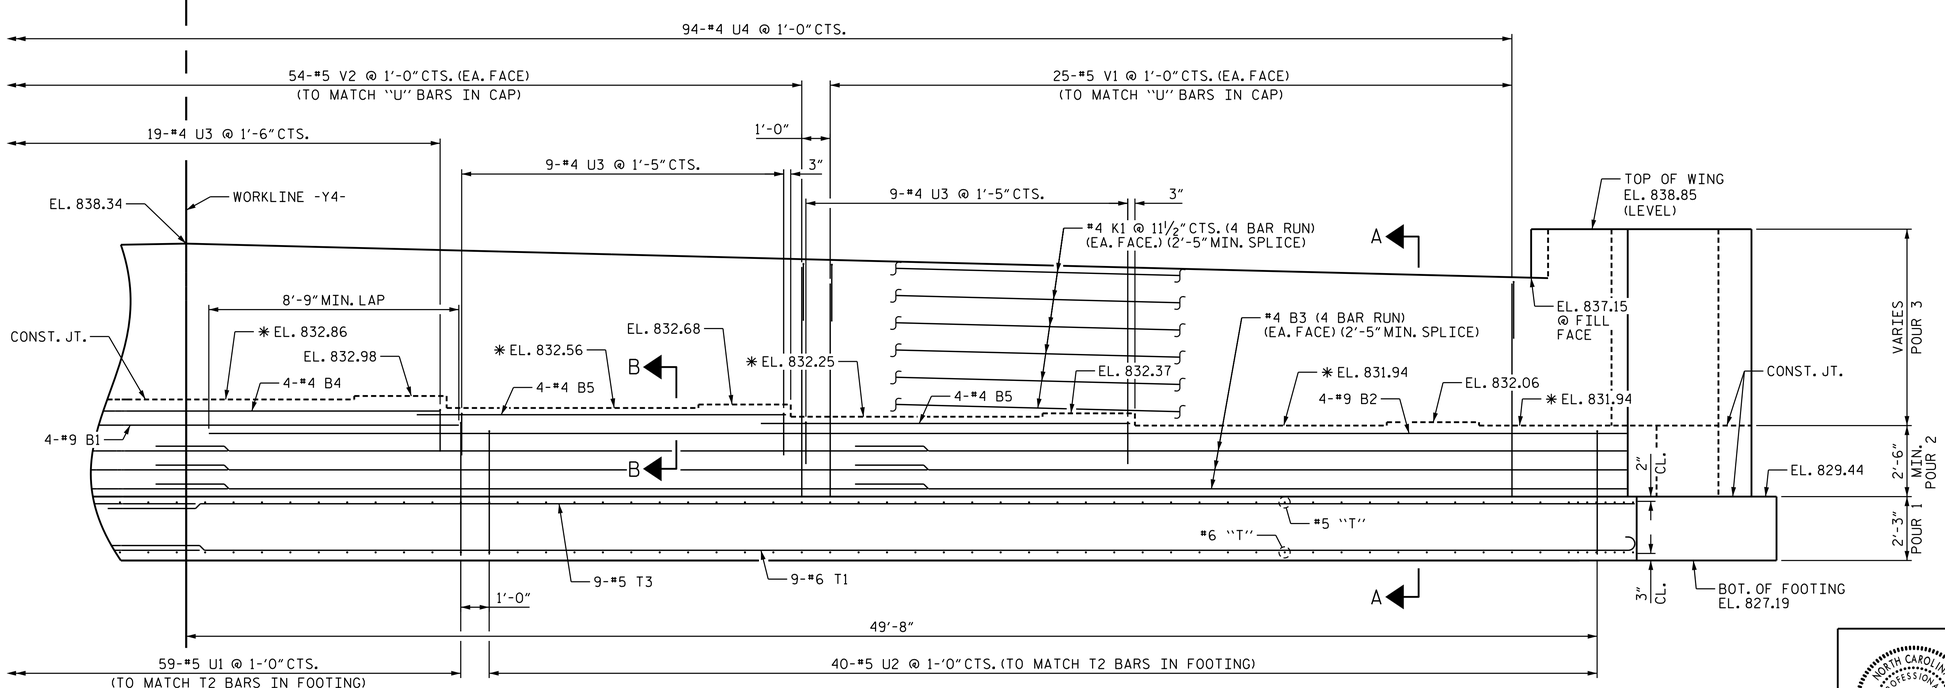

ELEVATION

* FOR LOCATION ON CAP SEE SHEET 4 OF 4

PROJECT NO. U-2525C

GUILFORD COUNTY

STATION: 28+98.81 -Y4-

SHEET 2 OF 4

STATE OF NORTH CAROLINA
DEPARTMENT OF TRANSPORTATION
RALEIGH

SUBSTRUCTURE

END BENT 1

REVISIONS						SHEET NO.
NO.	BY:	DATE:	NO.	BY:	DATE:	S6-23
1			3			TOTAL SHEETS
2			4			34

DRAWN BY: L. T. FORBIS DATE: 6-2017
CHECKED BY: J. T. WILLIAMS DATE: 9-2017
DESIGN ENGINEER OF RECORD: J. E. MONDOLFI DATE: 9-2017

DOCUMENT NOT CONSIDERED FINAL UNLESS ALL SIGNATURES COMPLETED

PLANS PREPARED BY:
MOTT MACDONALD
PO Box 700
Fuquay-Varina, NC 27526
(919) 552-2253
www.mottmac.com
LICENSE NO. F-0669

NORTH CAROLINA PROFESSIONAL SEAL 11915 ENGINEER JOHN C. FAGE

DocuSigned by: John C. Fage 9C2EF404538E4E3...
12/22/2017

w:\157077 R:\Structures\Y4_Yanceyville_Rd\Plans\U-2525C_SMU.E1.401245.dgn 12/21/2017 3:35:13 PM