DocuSign Envelope ID: 0F3E2031-0243-4400-8960-EFD6CF9A16F1

9/13/2017 1:16:31 PM G:\Projects\2016\U-2525C (Greensboro Eastern Loop)\Structures\Site 8\Drawings\Final\Left Lane\U2525C_SMU_FP_Site 8_LT.dgn

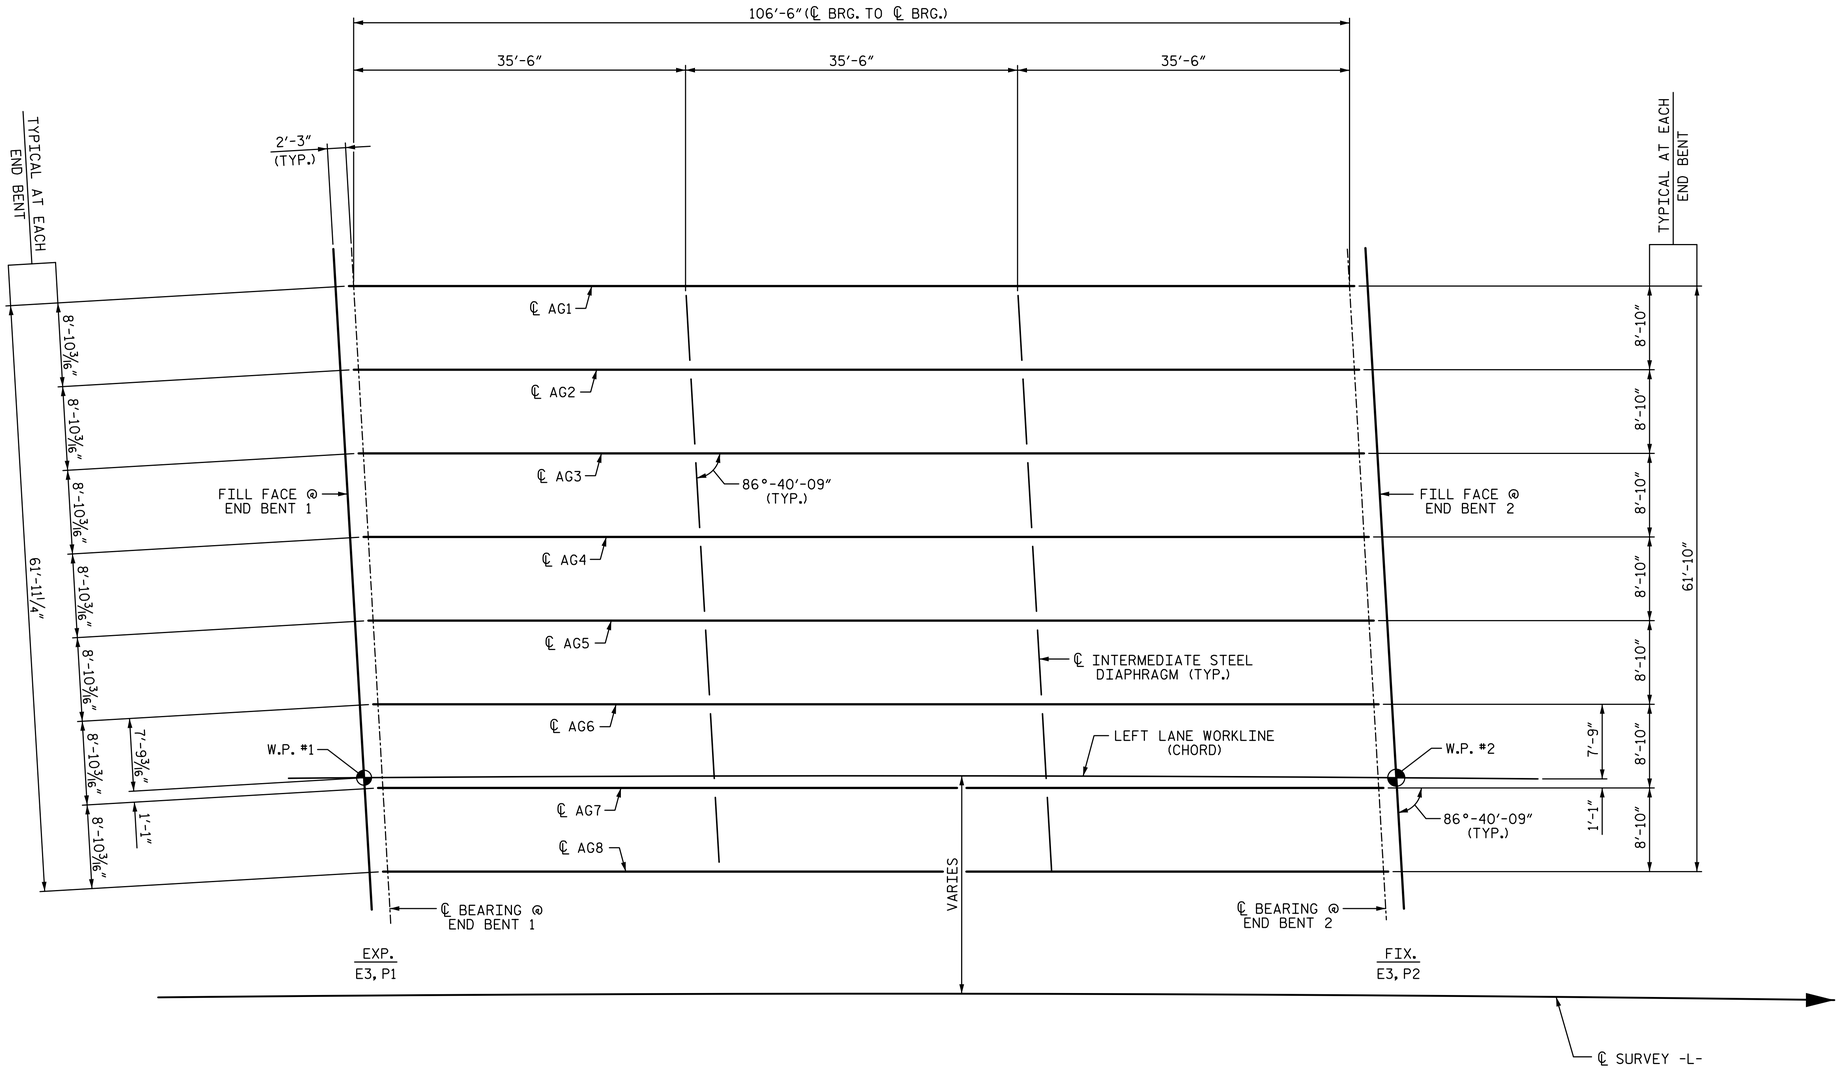

SPAN A

FRAMING PLAN

(GIRDERS ARE STRAIGHT AND PARALLEL TO THE LEFT LANE WORKLINE (CHORD) AND TO ONE ANOTHER)

PROJECT NO. U-2525C

GUILFORD COUNTY

STATION: 470+43.12 -L-

DRAWN BY: S.D. COOPER	DATE: 8-17				
CHECKED BY: M.A. AVERETTE	DATE: 8-17				
DESIGN ENGINEER OF RECORD: M.A. AVERETTE	DATE: 8-17				

PLANS PREPARED BY:

SIMPSON ENGINEERS & ASSOCIATES

5640 Dillard Drive
Suite 200
Cary, NC 27518
(919) 852-0468
(919) 852-0598 (Fax)
www.simpsonengr.com

LICENSURE NO. C-2521

NORTH CAROLINA PROFESSIONAL SEAL 023908 ENGINEER MARK A. AVERETTE

9/13/2017

DOCUMENT NOT CONSIDERED FINAL UNLESS ALL SIGNATURES COMPLETED

STATE OF NORTH CAROLINA
DEPARTMENT OF TRANSPORTATION
RALEIGH
SUPERSTRUCTURE

FRAMING PLAN

LEFT LANE

REVISIONS						SHEET NO.
NO.	BY:	DATE:	NO.	BY:	DATE:	S8-11
1			3			TOTAL SHEETS
2			4			32