FINAL GRADE
EROSION CONTROL FOR
CONSTRUCTION SHEET 06

SUNGATE DESIGN GROUP, P.A.
905 JONES FRANKLIN ROAD
RALEIGH, NORTH CAROLINA 27606
TEL (919) 859-2243
ENG FIRM LICENSE NO. C-890

PROJECT REFERENCE NO.	SHEET NO.
U-6084	EC-09/CONST.06
R/W SHEET NO.	
ROADWAY DESIGN ENGINEER	HYDRAULICS ENGINEER

Stantec
Stantec Consulting Services Inc.
801 Jones Franklin Road
Suite 300
Raleigh, NC 27606
Tel. (919) 851-6866
Fax. (919) 851-7024
www.stantec.com
License No. F-0672

Place Matting for Erosion Control
on Slope as Work Allows.
Sta. 10+25 to Sta. 11+25 –Y3– RT
Sta. 11+00 to Sta. 11+25 –Y3– LT
Sta. 13+25 to Sta. 14+50 –Y3– LT
Sta. 13+25 to Sta. 14+50 –Y3– RT
Sta. 43+50 to Sta. 45+50 –L– LT

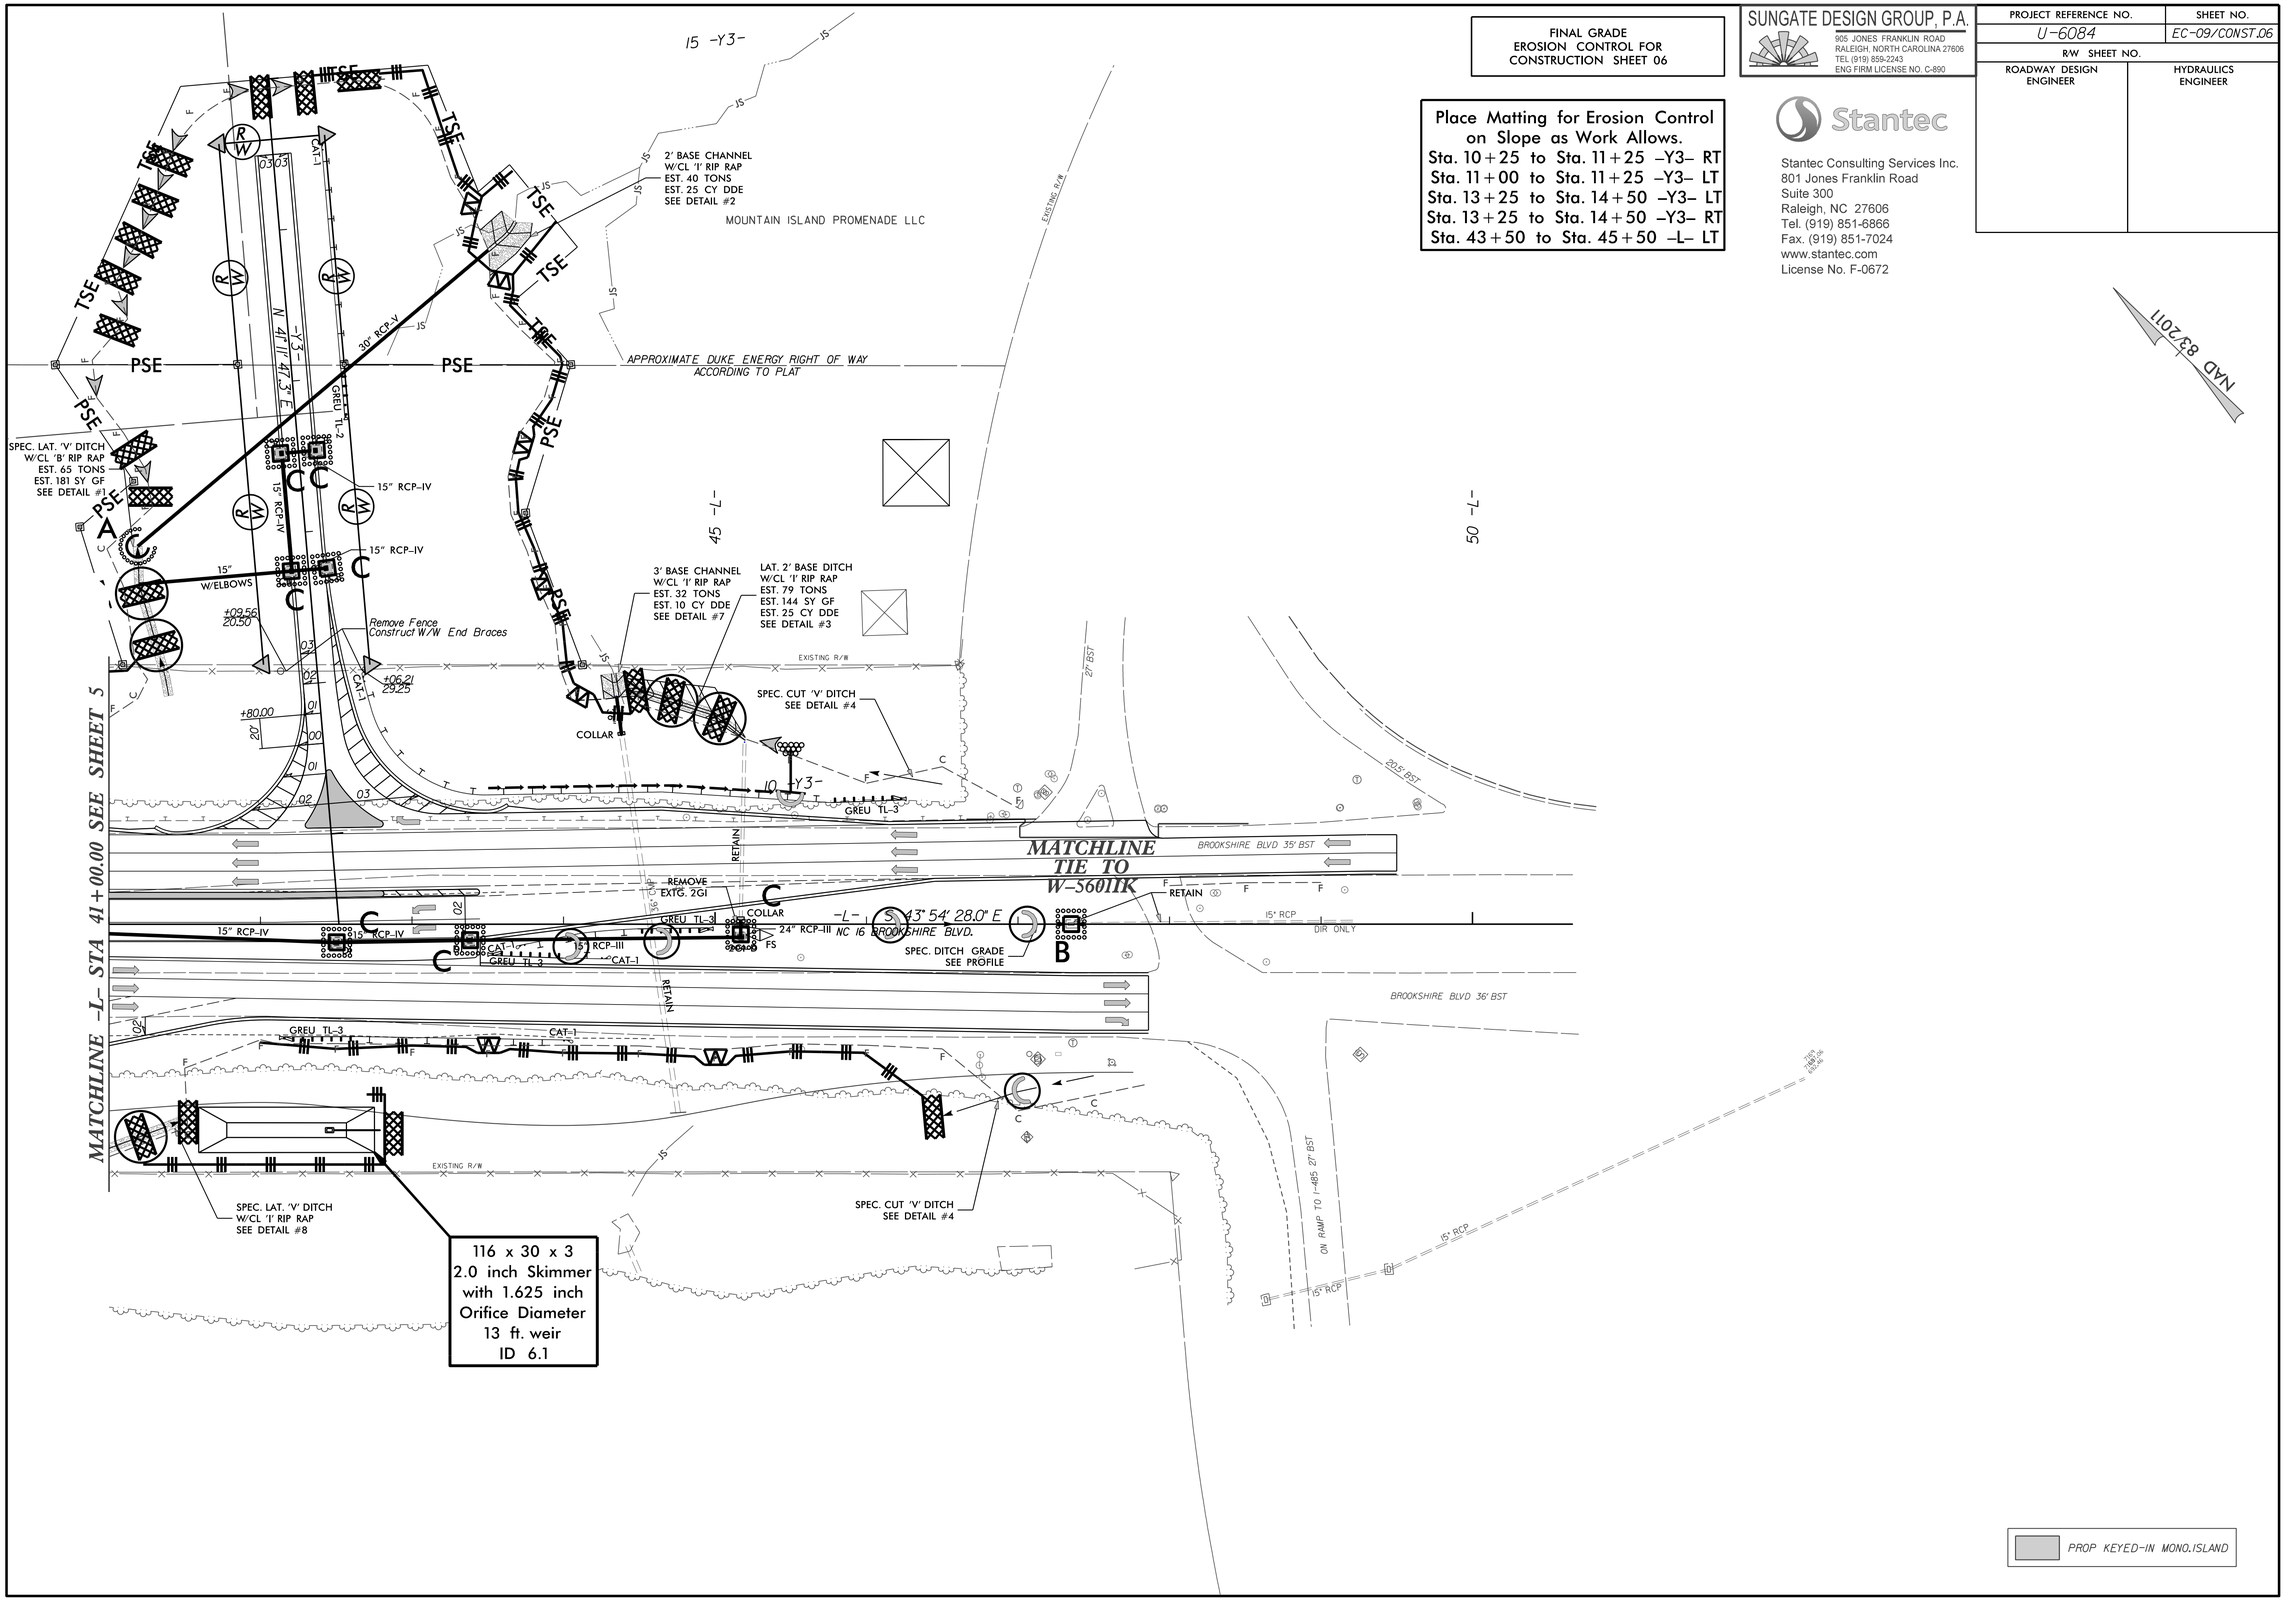

116 x 30 x 3
2.0 inch Skimmer
with 1.625 inch
Orifice Diameter
13 ft. weir
ID 6.1