FINAL
EROSION CONTROL FOR
CONSTRUCTION SHEET 4

Kimley»Horn
P.O. BOX 33068
RALEIGH, N.C. 27636-3068

RIGHT-OF-WAY REV.
CONST. REV.

PROJECT REFERENCE NO.	SHEET NO.
U-5828	EC-21
R/W SHEET NO. 4	

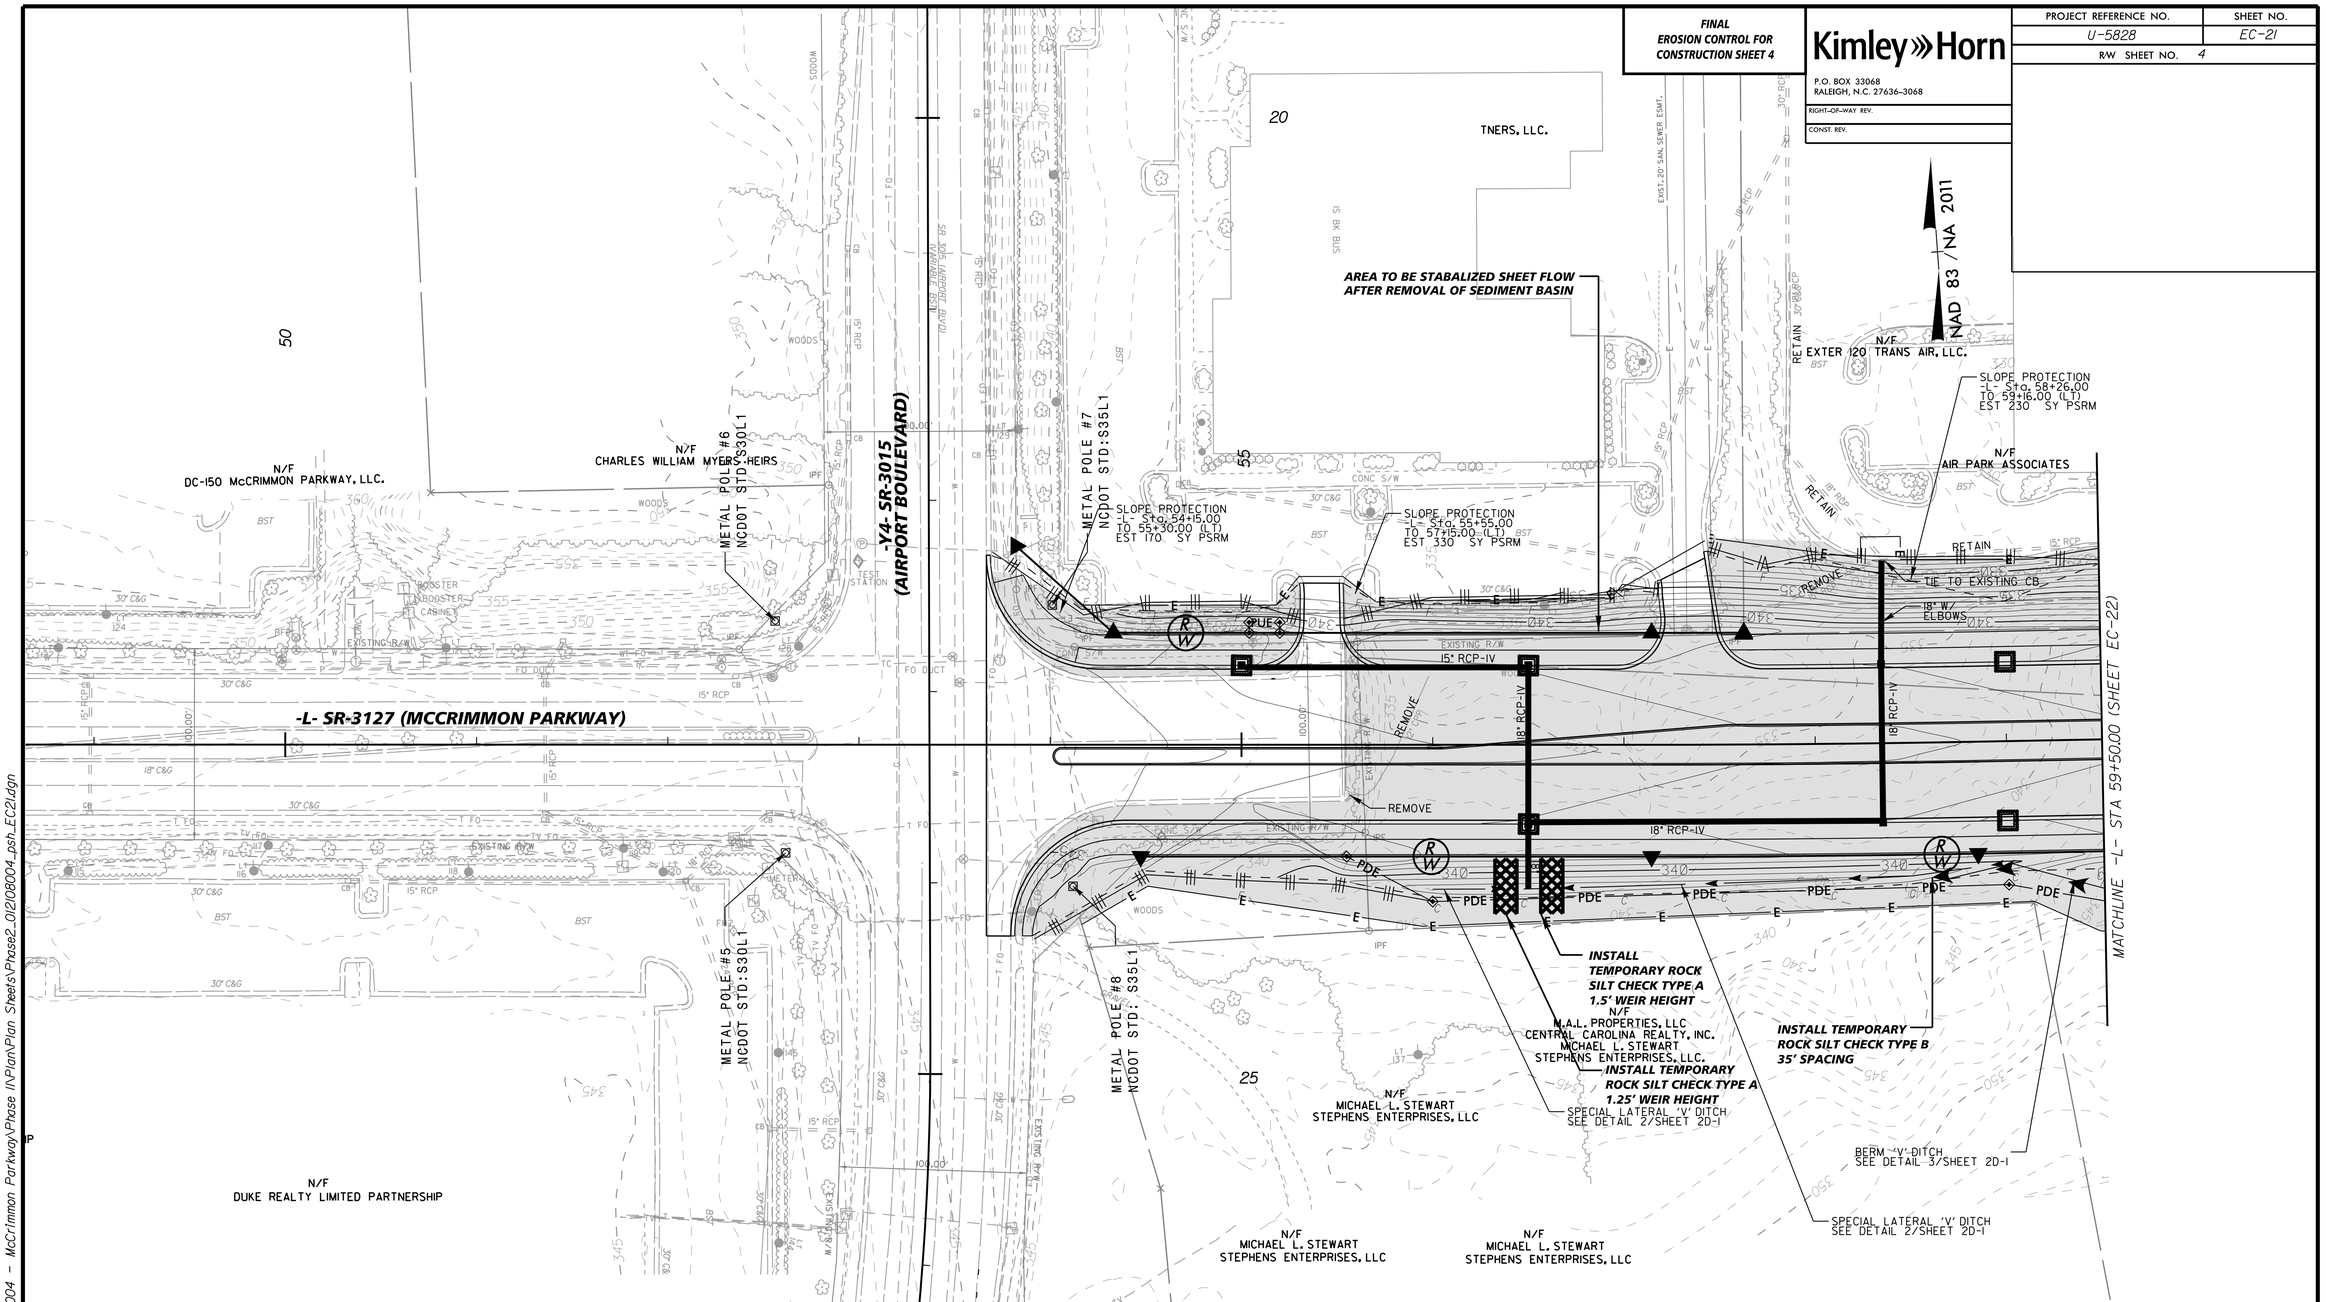

Std. #	Description	Symbol
1605.01	Temporary Silt Fence	
1606.01	Special Sediment Control Fence	
1630.05	Temporary Diversion	TD
1630.06	Special Stilling Basin	
1632.03	Rock Inlet Sediment Trap Type C	
1633.01	Temporary Rock Silt Check Type-A	
	Temporary Rock Silt Check Type-A with Matting and Polyacrylamide (PAM)	
1633.02	Temporary Rock Silt Check Type-B	

Description	Symbol
Skimmer Basin	
Tree Protection Fence	TPF
Sediment Basin Emergency Spillway	
Concrete Washout Structure	
Temporary Gravel Construction Entrance	
Coffer Dam / Impervious Dike	
Clean Water Diversion	CWD
Construction Limit	C F
Limits of Disturbance (Shaded)	

K:\RAL_Roadway\012108004 - McCrimmon Parkway\Phase IV\Plan\Plan Sheets\Phase2_012108004_psh_EC21.dgn

8/28/2017