DocuSign Envelope ID: 20902117-3940-41F2-83D0-50B62799B91A

Kimley»Horn
P.O. BOX 33068
RALEIGH, N.C. 27636-3068

RIGHT-OF-WAY REV.

CONST. REV.

PROJECT REFERENCE NO.	SHEET NO.
U-5828	SIGN-13
R/W SHEET NO.	

ROADWAY DESIGN ENGINEER

NORTH CAROLINA PROFESSIONAL SEAL 029876 ENGINEER MATTHEW S. WEST

DocuSign Envelope ID: AC71A10D706B425
Matthew S. West 8/28/2017

DOCUMENT NOT CONSIDERED FINAL UNLESS ALL SIGNATURES COMPLETED

NAD 83 / NA 2011

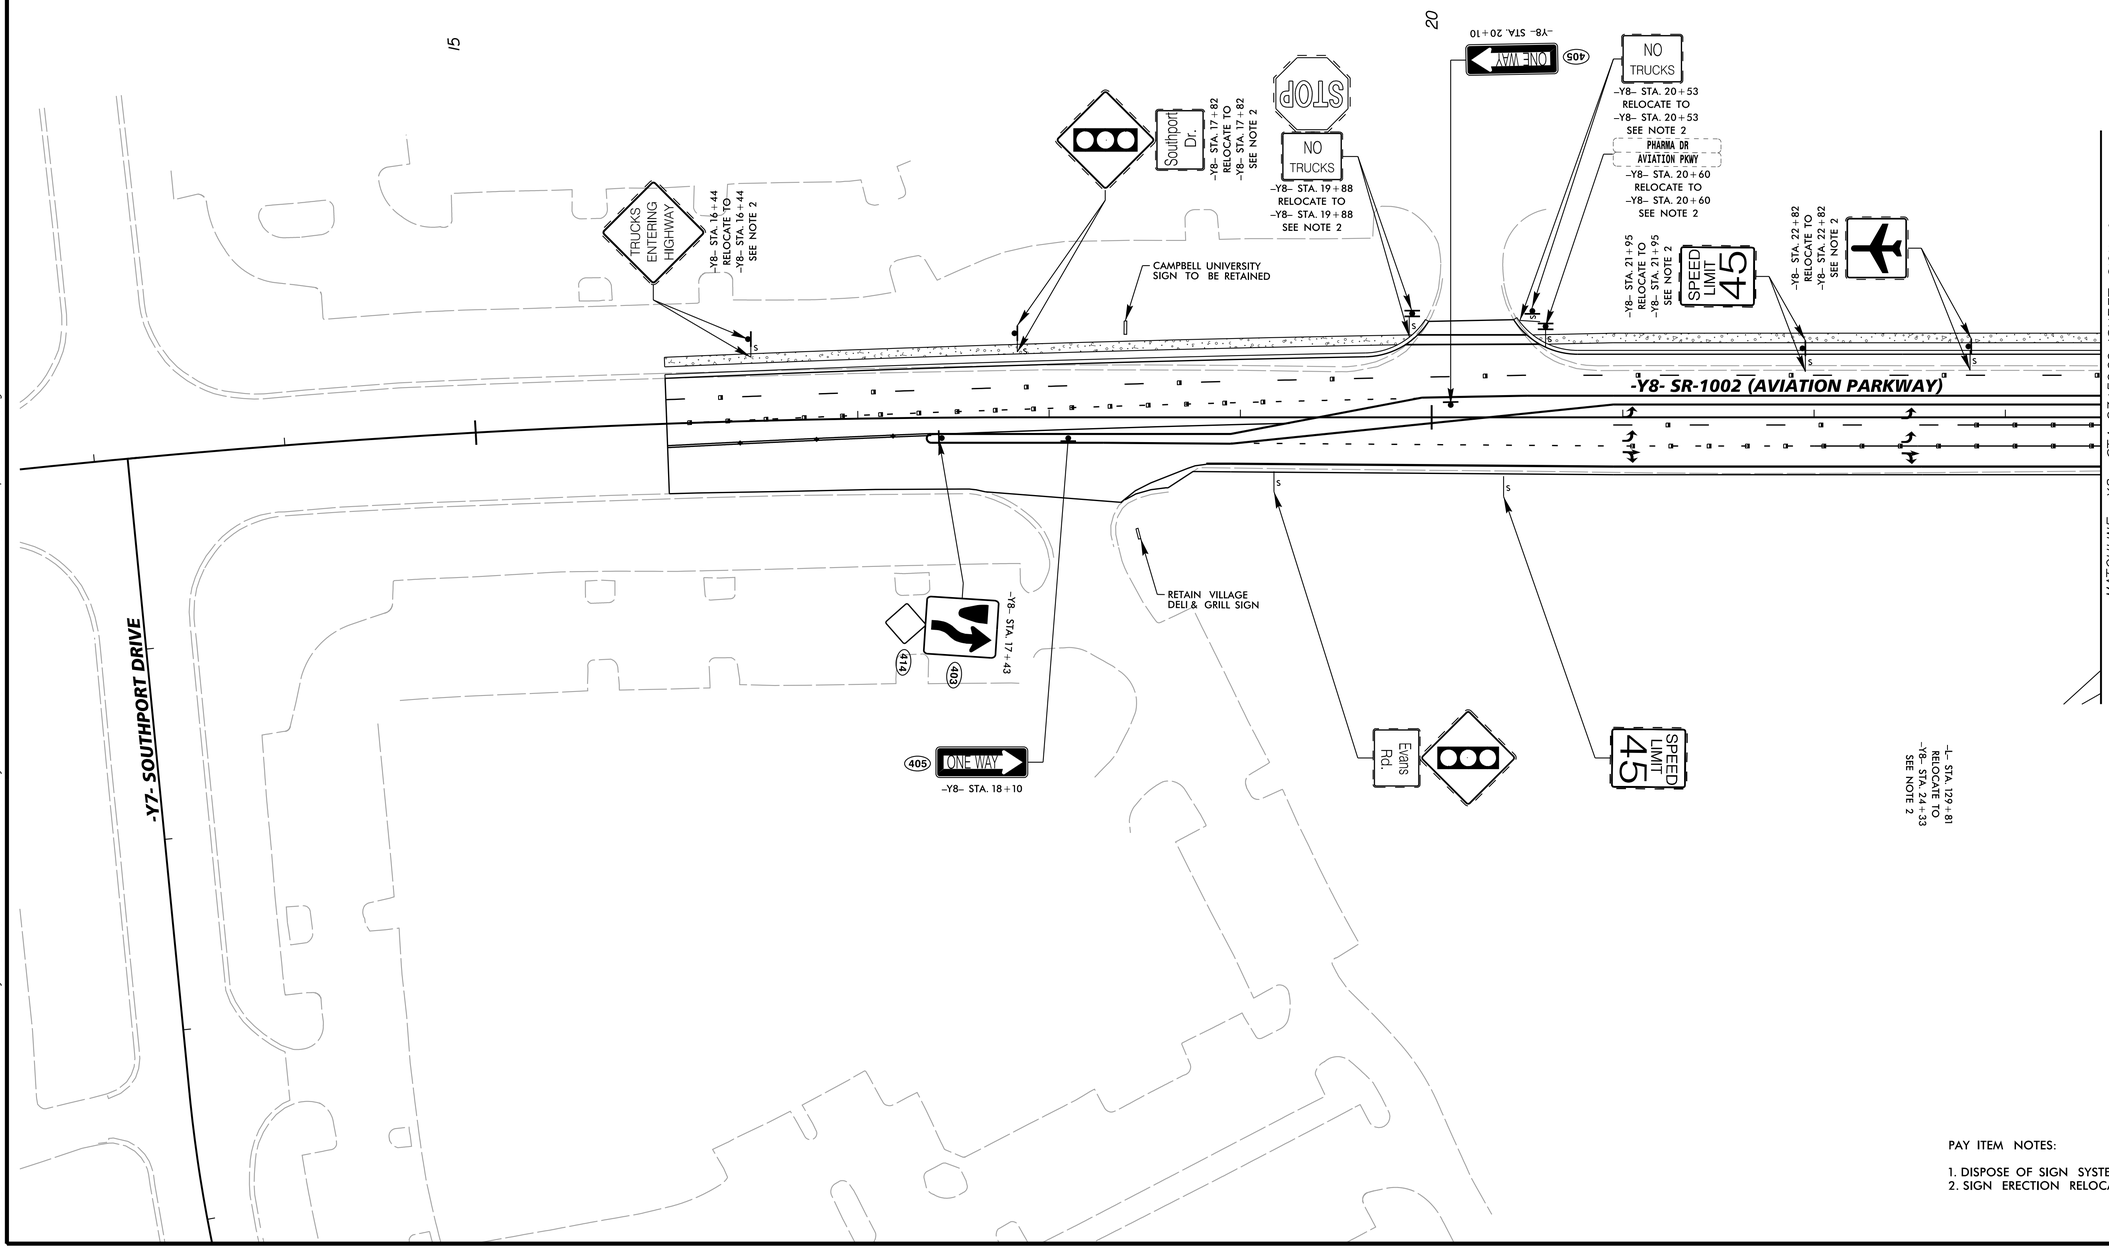

PAY ITEM NOTES:

1. DISPOSE OF SIGN SYSTEM, "U" CHANNEL.
2. SIGN ERECTION RELOCATE.

K:\RAL_Roadway\0121108004 - McCrimmon Parkway\Phase II\Plan\Plan Sheets\Phase2_0121108004_psh_SIGN-13.dgn

8/25/2017