DocuSign Envelope ID: 370E206B-BD75-4639-BDE3-E5DB9F6EFF8A

09/08/99

TIP PROJECT: U-5795

CONTRACT: C204057

See Sheet 1A For Index of Sheets
See Sheet 1B For Conventional Symbols

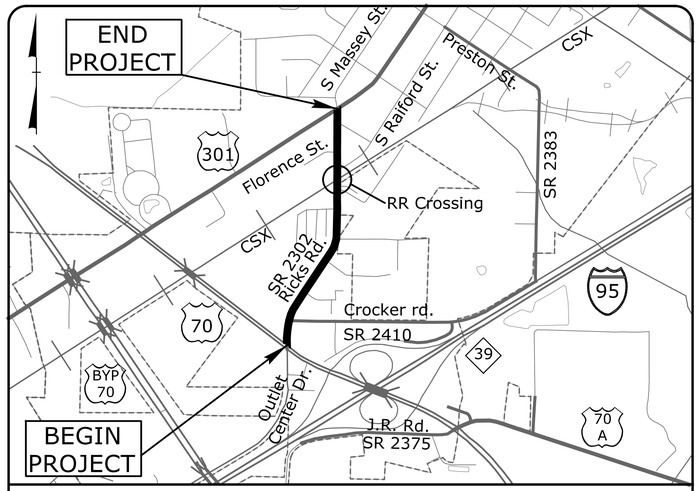

VICINITY MAP
NOT TO SCALE

STATE OF NORTH CAROLINA
DIVISION OF HIGHWAYS

JOHNSTON COUNTY

STATE	STATE PROJECT REFERENCE NO.	SHEET NO.	TOTAL SHEETS
N.C.	U-5795	1	

STATE PROJ. NO.	F. A. PROJ. NO.	DESCRIPTION
44366.1.1		PE
44366.2.1		R/W, UTIL.
44366.3.1		CONST.

LOCATION: SR 2302 (RICKS ROAD) FROM US 70 TO US 301 IN SELMA

TYPE OF WORK: GRADING, PAVING, DRAINAGE AND SIGNALS

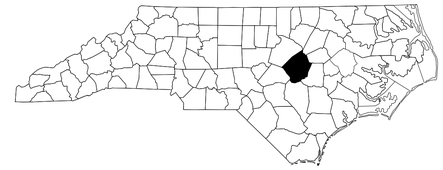

NAD 83/2011

★ EXISTING SIGNAL TO BE MODIFIED

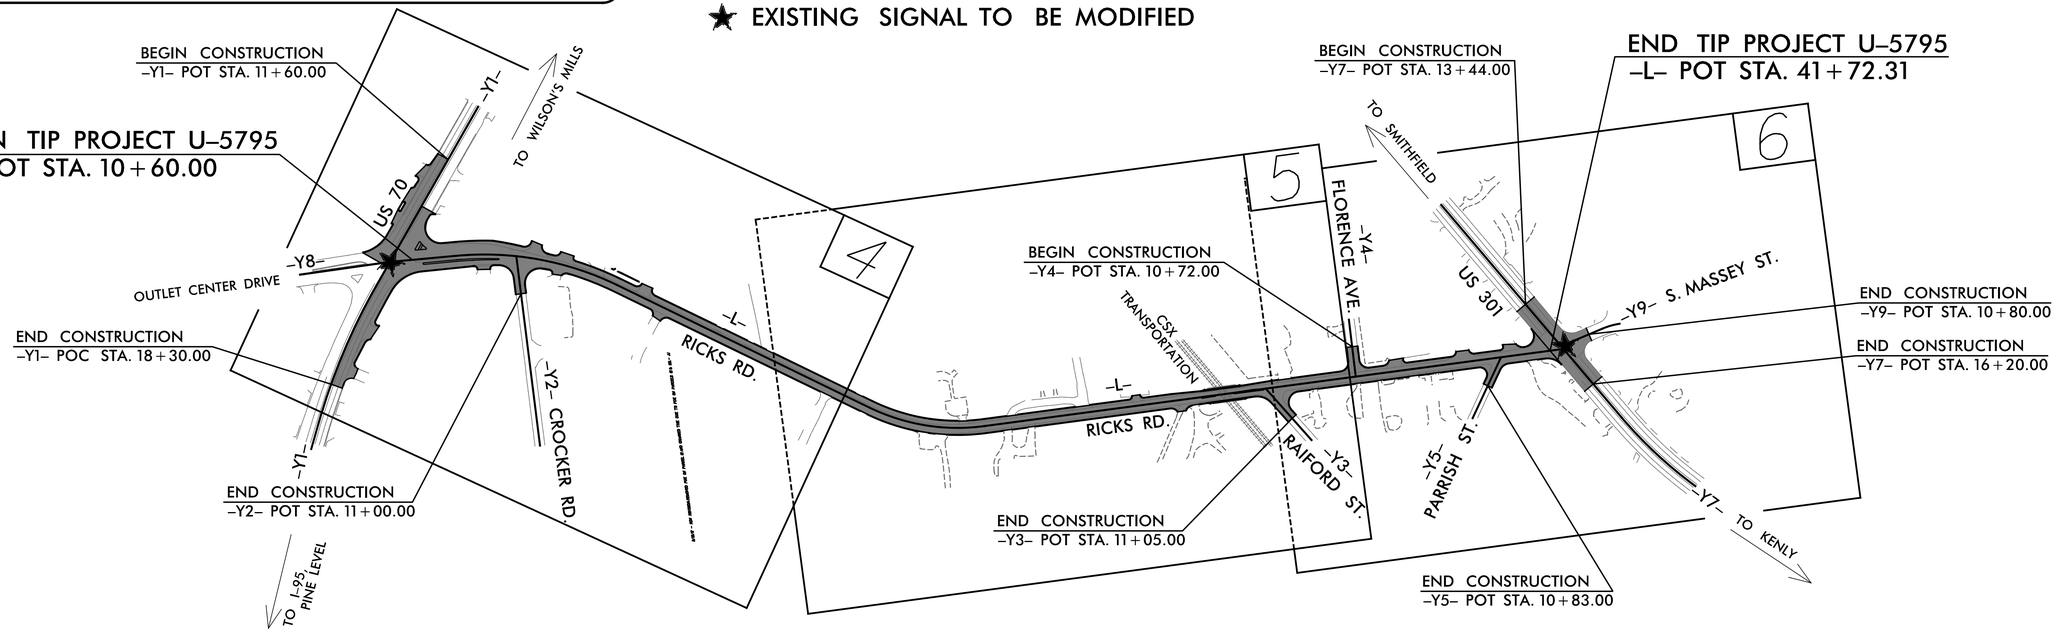

DOCUMENT NOT CONSIDERED FINAL UNLESS ALL SIGNATURES COMPLETED

GRAPHIC SCALES

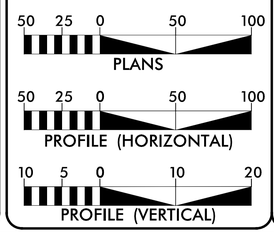

DESIGN DATA

ADT 2018 = 7000
ADT 2038 = 9000
K = 8 %
D = 55 %
T = 5 % *
V = 40 MPH
* (TTST = 3% + DUAL = 2%)

FUNC CLASS = LOCAL
REGIONAL TIER

PROJECT LENGTH

LENGTH ROADWAY TIP PROJECT U-5795 = 0.589 MI.

TOTAL LENGTH OF TIP PROJECT U-5795 = 0.589 MI.

Prepared for the North Carolina Department of Transportation
In the Office of:
vhb
Venture I
940 Main Campus Drive, Suite 500
Raleigh, NC 27606
NC License No. C-3705
SUNGATE DESIGN GROUP, P.A.
300 JONES FRANKLIN ROAD
RALEIGH, NORTH CAROLINA 27606
PHONE (919) 859-9987 FAX (919) 859-9220
ENG FIRM LICENSE NO. C-0990

2018 STANDARD SPECIFICATIONS

RIGHT OF WAY DATE: DECEMBER 30, 2016

LETTING DATE: APRIL 17, 2018

JIMMY GOODNIGHT, PE
PROJECT ENGINEER

JERRY JAVELLANA, PE
PROJECT DESIGN ENGINEER

NCDOT CONTACT

MATT CLARKE, PE
DIVISION PROJECT MANAGER

HYDRAULICS ENGINEER

2/28/2018

DocuSigned by: Joshua G. Dalton
1089AD8C14994C3...

NORTH CAROLINA PROFESSIONAL ENGINEER SEAL 26971 JOSHUA G. DALTON

P.E.

SIGNATURE:

ROADWAY DESIGN ENGINEER

2/28/2018

DocuSigned by: Jimmy Goodnight
B5E54B292C16421...

NORTH CAROLINA PROFESSIONAL ENGINEER SEAL 014493 James Stafford Goodnight, Jr.

P.E.

SIGNATURE:

STATE OF NORTH CAROLINA · DEPARTMENT OF TRANSPORTATION ·

2/27/2018
U5795_rdy_tsh.dgn
locduser