PROJECT REFERENCE NO.	SHEET NO.
U-5795	U0=4

UTILITIES BY OTHERS

NAD 83/2001

NOTE:
ALL PROPOSED UTILITY WORK SHOWN ON THIS SHEET WILL BE DONE BY OTHERS. NO PAYMENT WILL BE MADE TO THE CONTRACTOR FOR PROPOSED UTILITY WORK SHOWN ON THIS SHEET.

CH ENGINEERING
3220 GLEN ROYAL RD. RALEIGH, NC 27617
TELE 919.788.0224 FAX 919.788.0232
NC LICENSE #P-0189

DRAINAGE NOTES:

MDCB = MINIMUM DEPTH CATCH BASIN

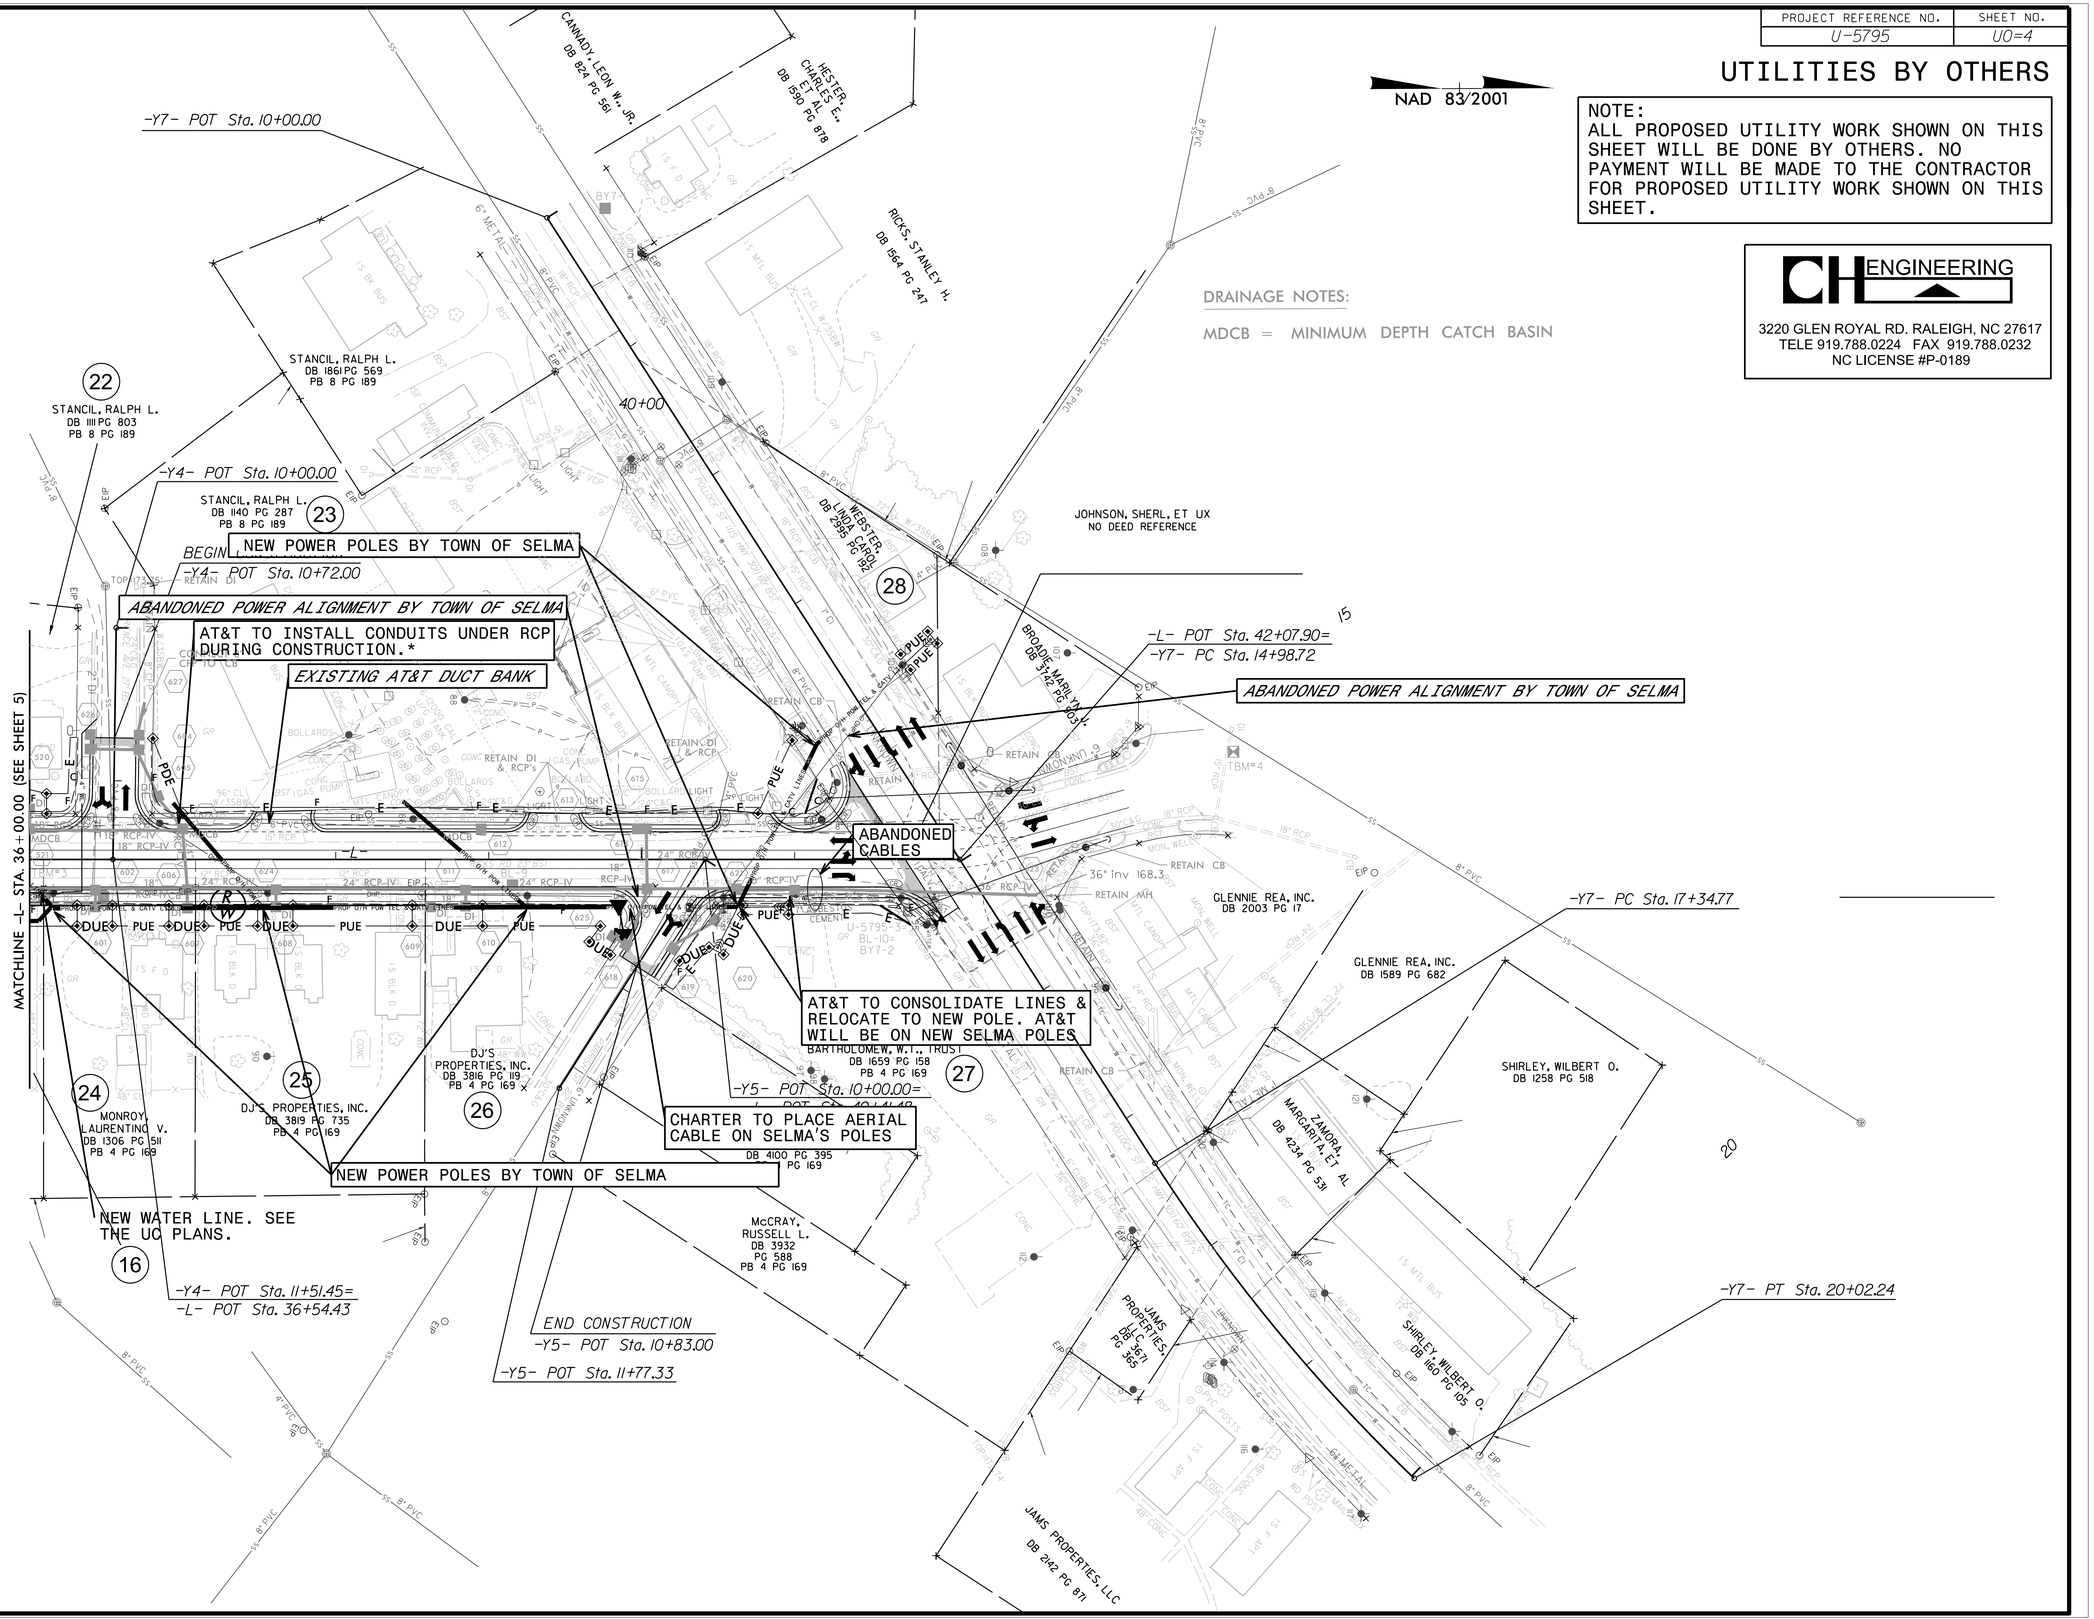

5/14/99

9/8/2017