DocuSign Envelope ID: 563441F3-62E6-4D42-A706-9FFA8772A25E

TIP NO.	SHEET NO.
R-2501C	PMP-2

APPROVED: DocuSigned by: Andrew D. Klinksiek E3D78FB4596E44B... 2/5/2018

DATE:

SEAL

NORTH CAROLINA PROFESSIONAL SEAL 40311 ENGINEER ANDREW D. KLINKSIEK

DOCUMENT NOT CONSIDERED FINAL UNLESS ALL SIGNATURES COMPLETED

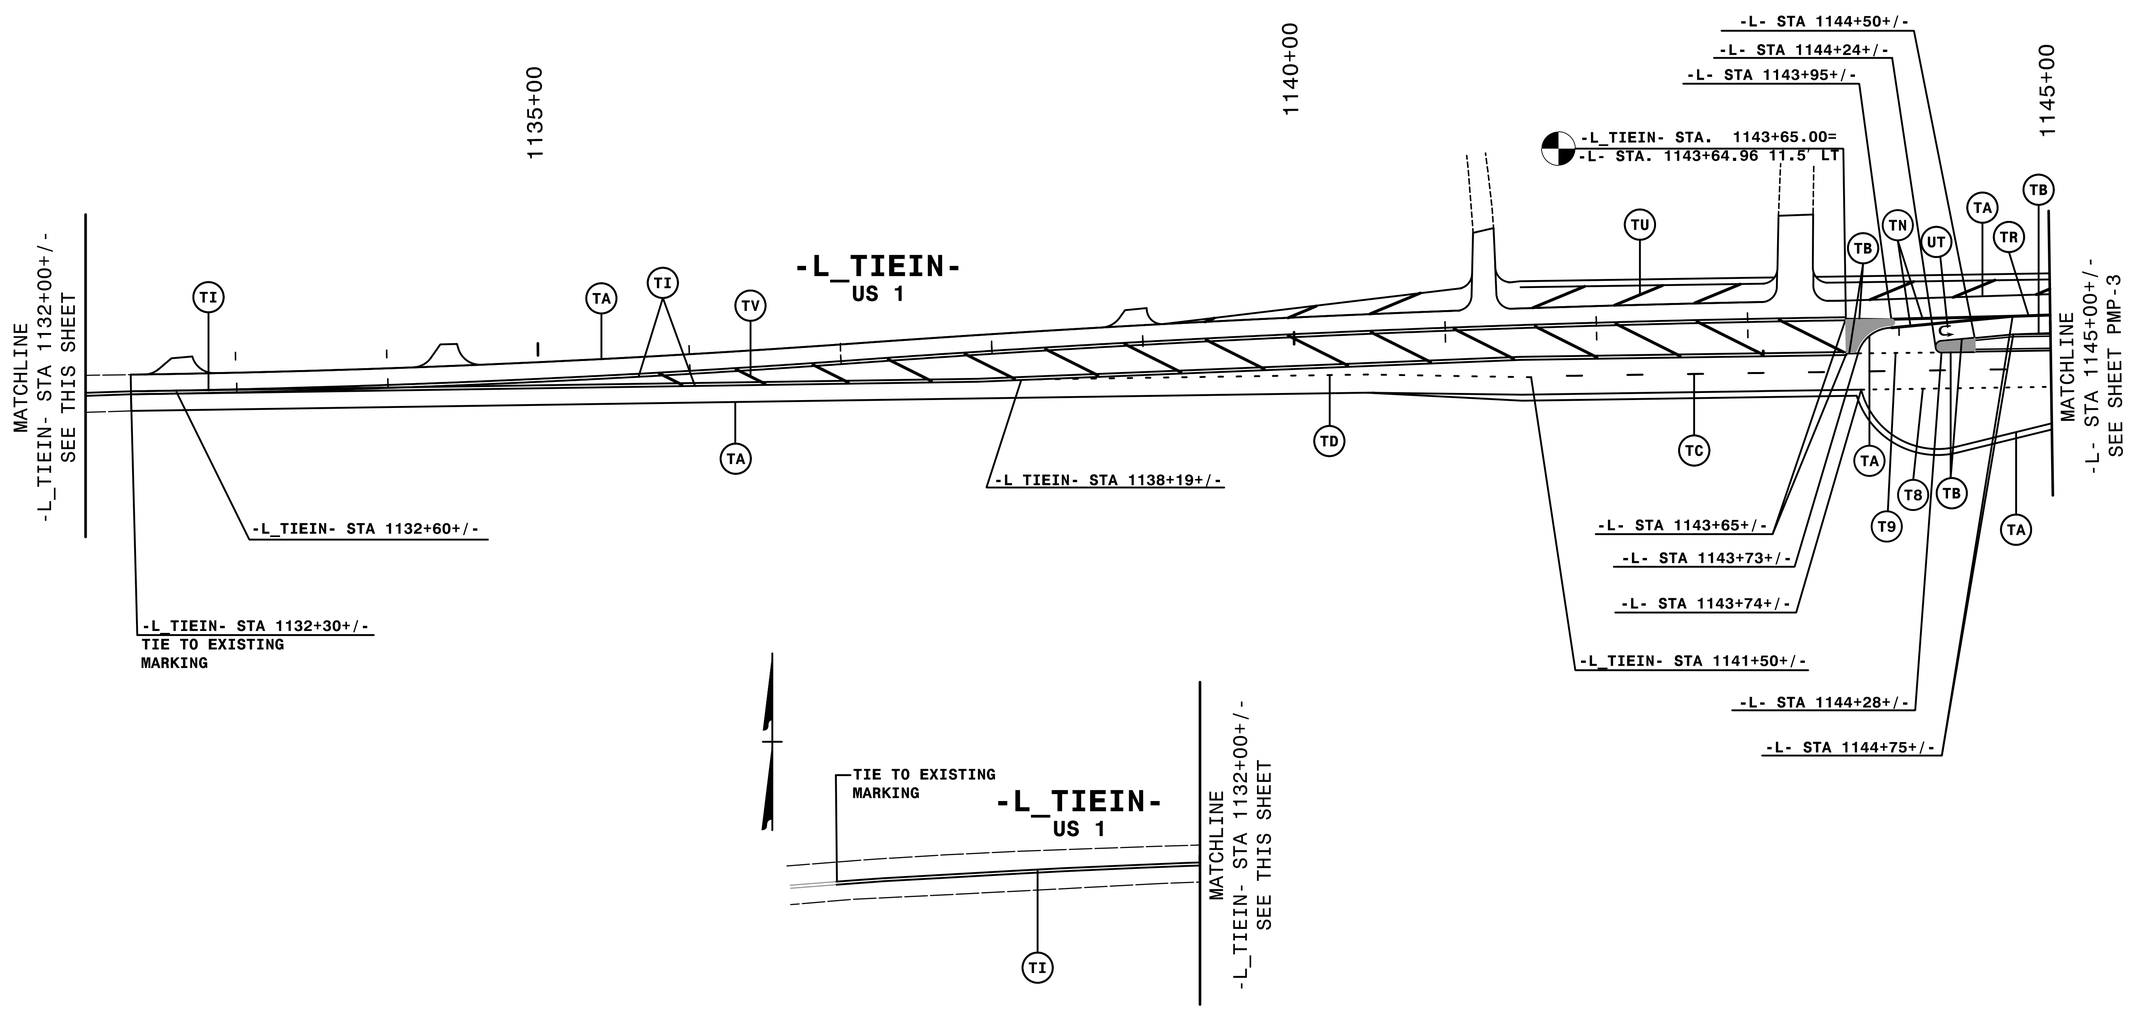

NOTE: ALL LANE WIDTHS ARE 12' UNLESS OTHERWISE SHOWN.

HNTB NORTH CAROLINA, P.C.
343 E. Six Forks Road, Suite 200
Raleigh, North Carolina 27609
NC License No: C-1554
(919) 546-8997

PAVEMENT MARKING DETAIL

2/5/2018
...\Traffic\PMP\R2501C_PMP_02.dgn
HNTB