DocuSign Envelope ID: 563441F3-62E6-4D42-A706-9FFA8772A25E

TIP NO.	SHEET NO.
R-2501C	PMP-5

APPROVED: DocuSigned by: Andrew D. Klinksiek E3D78FB4596E4B... 2/5/2018

DATE:

SEAL

NORTH CAROLINA PROFESSIONAL SEAL 40311 ENGINEER ANDREW D. KLINKSIEK

DOCUMENT NOT CONSIDERED FINAL UNLESS ALL SIGNATURES COMPLETED

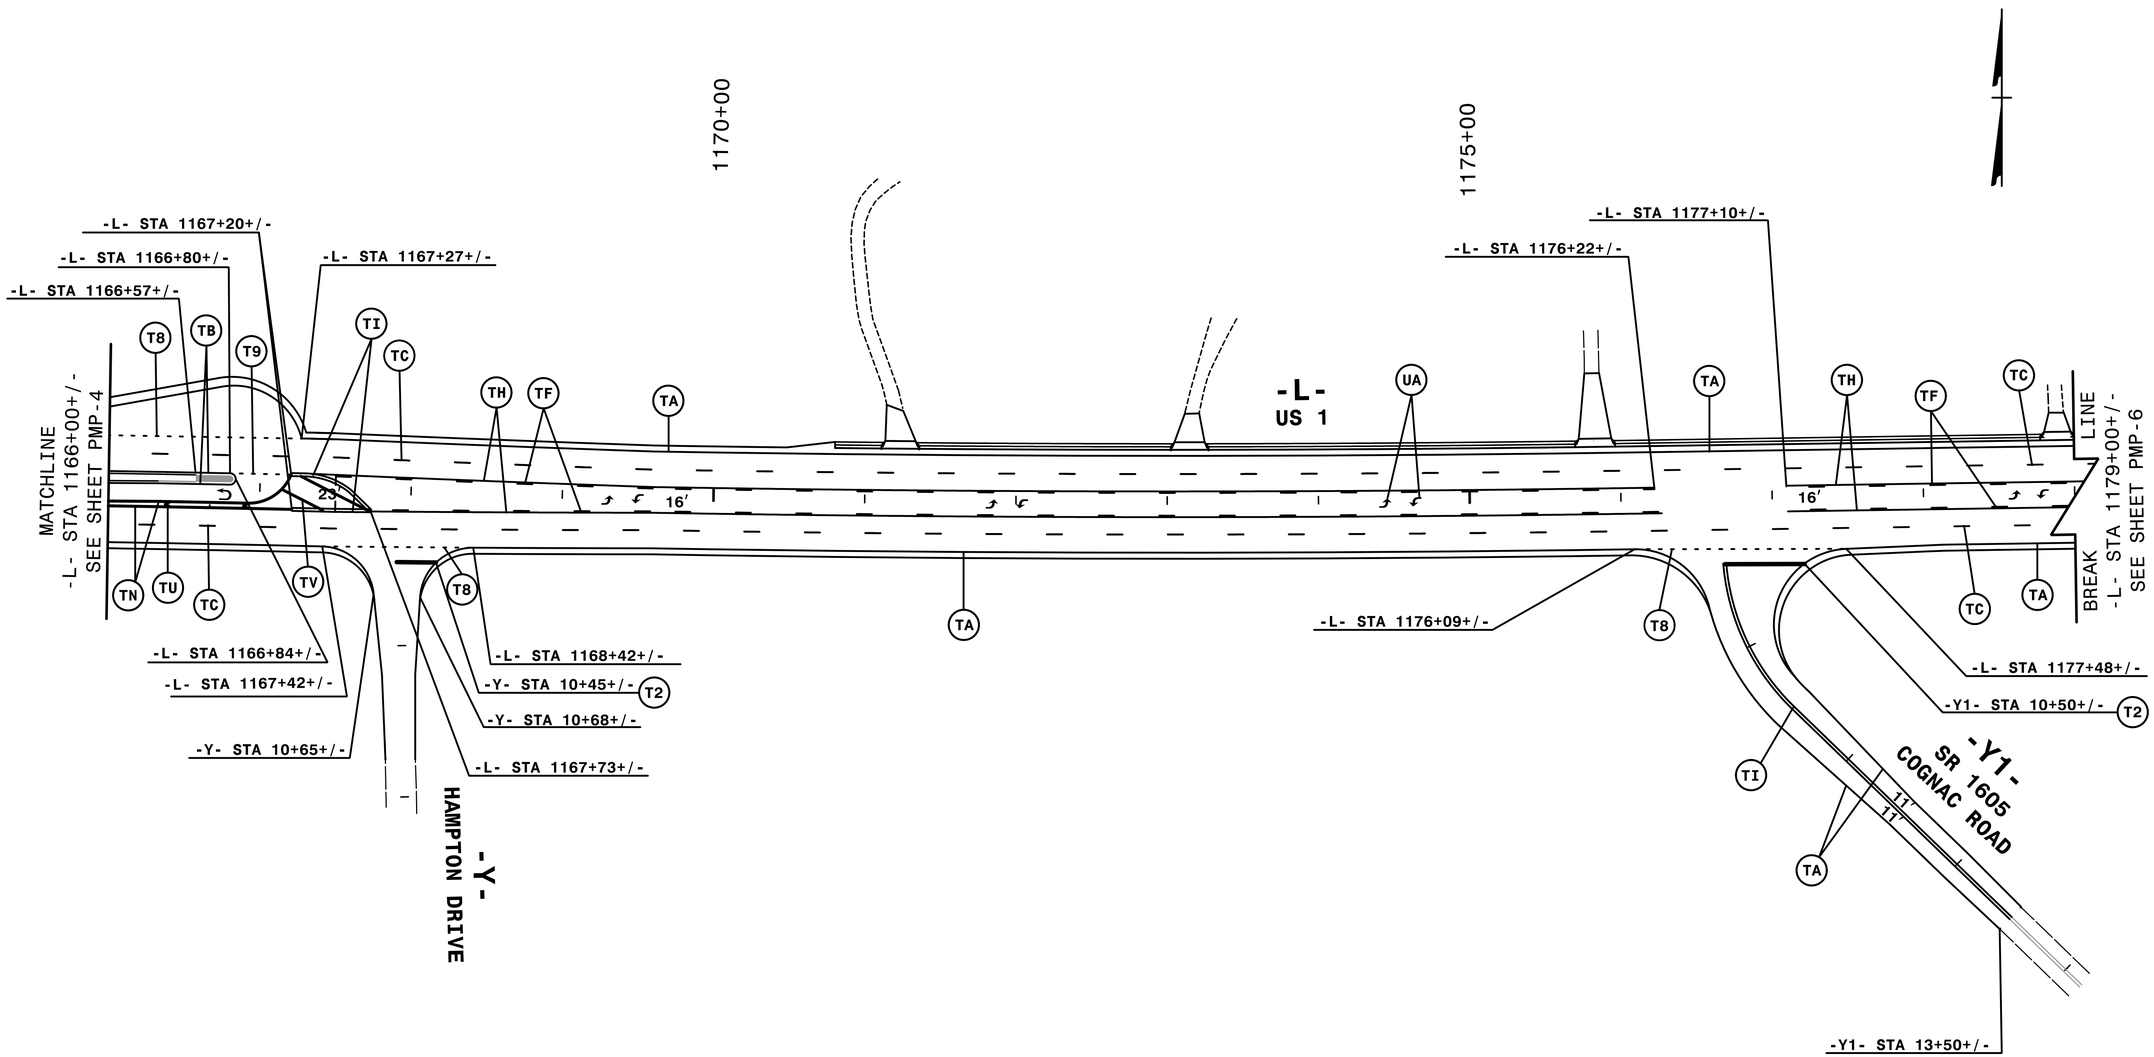

NOTE: ALL LANE WIDTHS ARE 12′ UNLESS OTHERWISE SHOWN.

ENGINEER TO APPROVE LOCATION OF ALL UNSIGNALIZED STOPBARS.

HNTB
HNTB NORTH CAROLINA, P.C.
343 E. Six Forks Road, Suite 200
Raleigh, North Carolina 27609
NC License No: C-1554
(919) 546-8997

PAVEMENT MARKING DETAIL

2/5/2018
Traffic\PMP\R2501C_PMP_05.dgn
HNTB