PROJECT REFERENCE NO.	SHEET NO.
R-2501 C	EC-16/CONST.15
R/W SHEET NO.	
ROADWAY DESIGN ENGINEER	HYDRAULICS ENGINEER

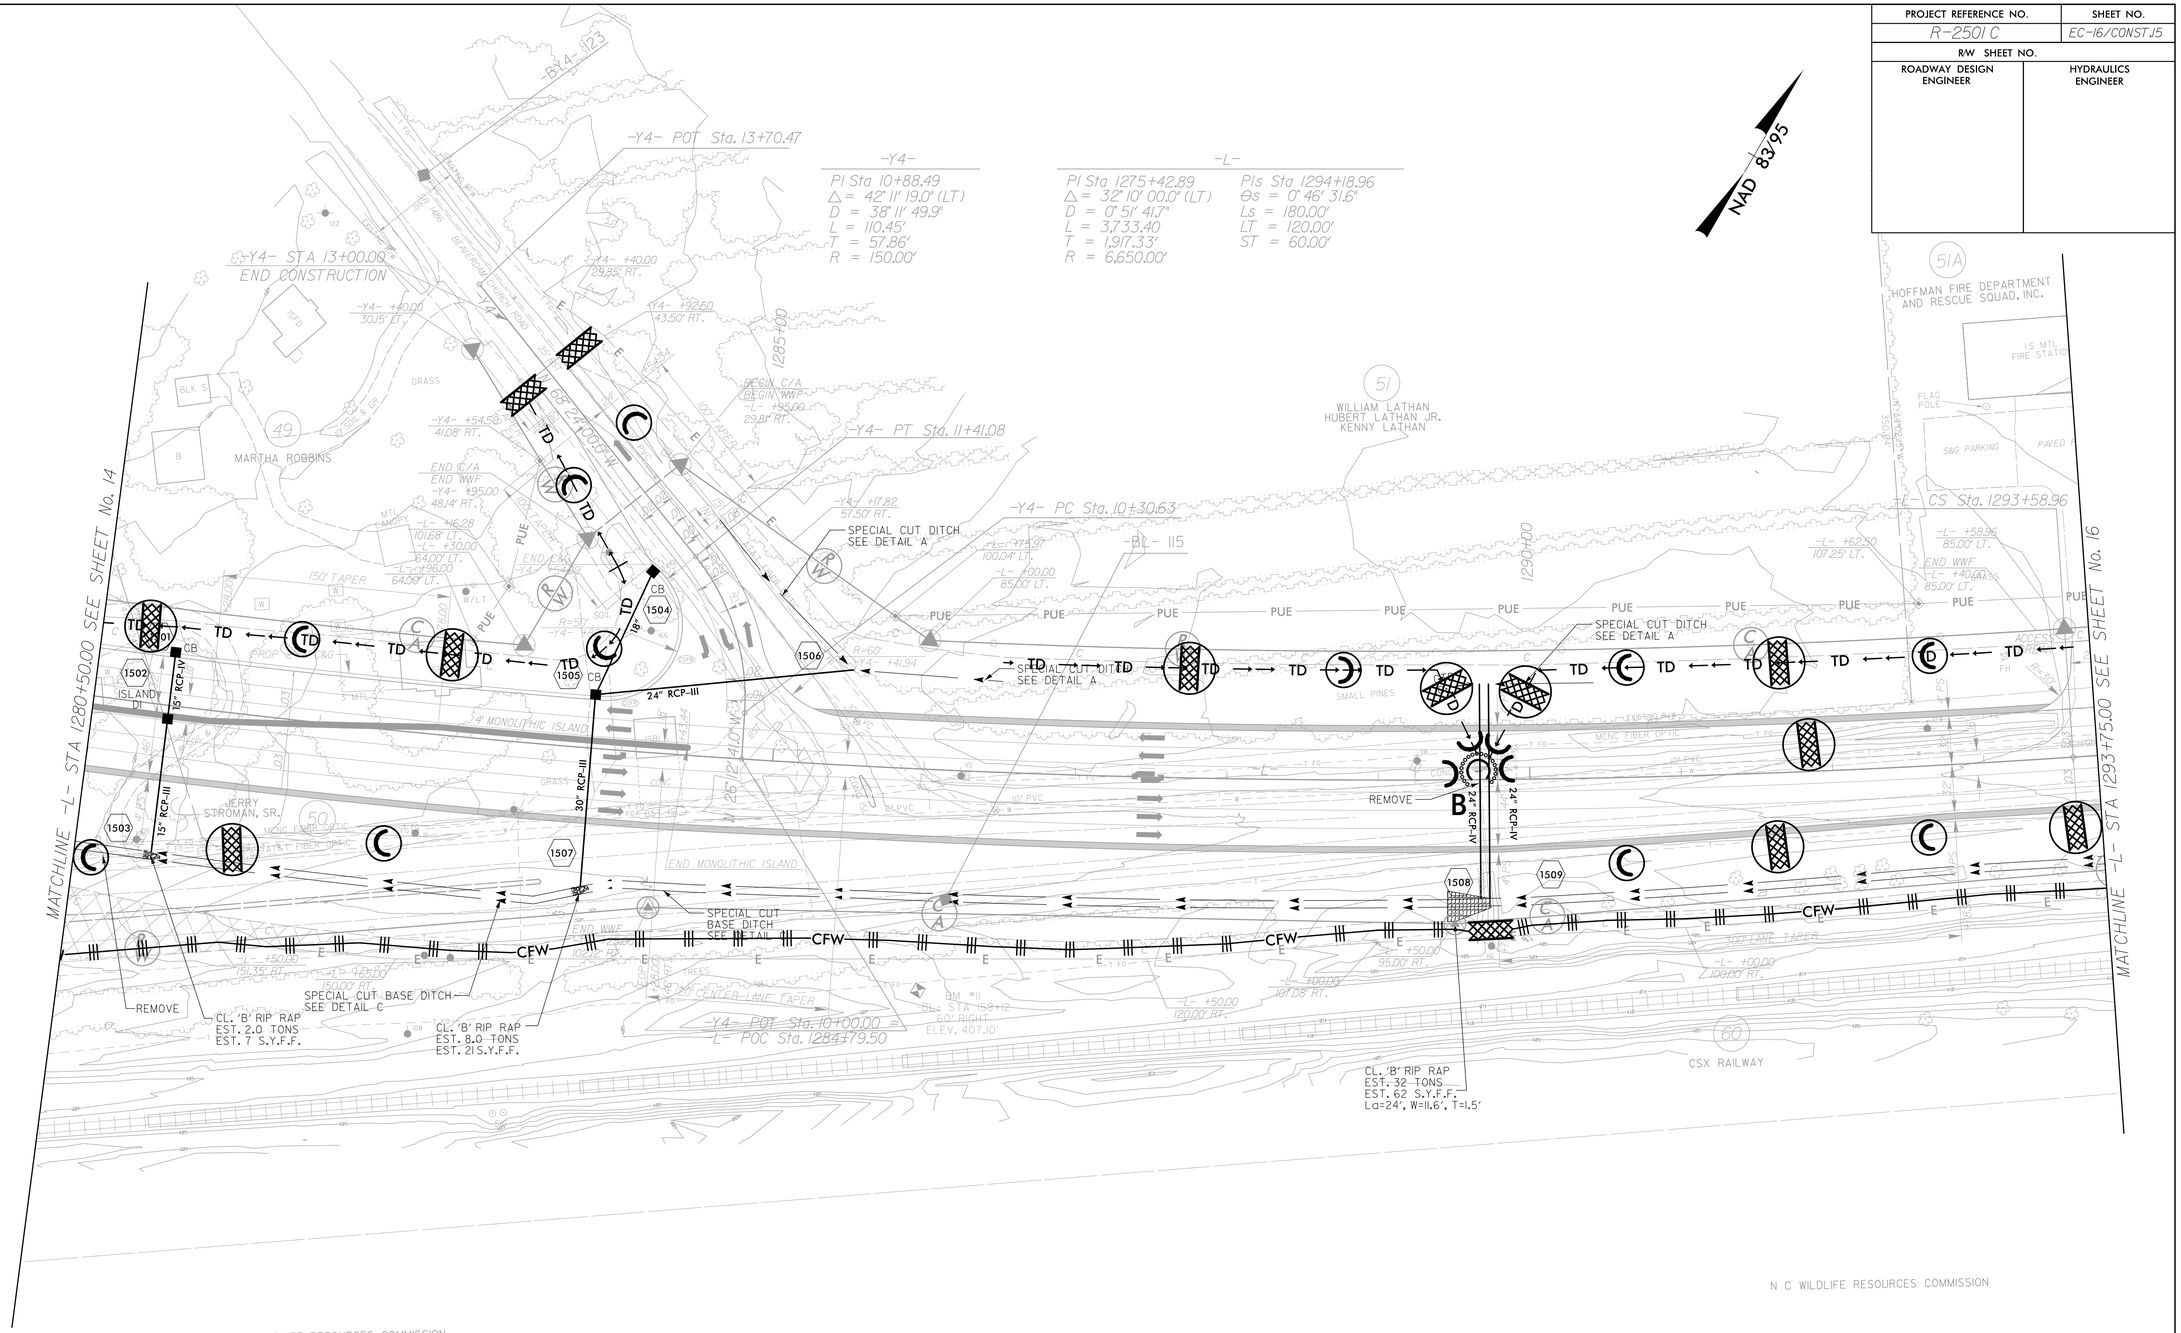

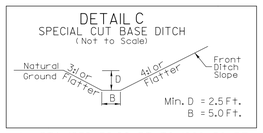

-L- STA. 1278+38.90 RT TO 1298+50 RT

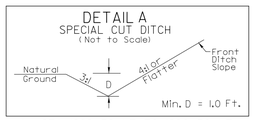

-L- STA. 1289+70 LT TO 1290+50 LT
-L- STA. 1285+50 LT TO 1286+50 LT
-Y4- STA. 10+52 RT TO 11+50 RT

CLEARING AND GRUBBING
EROSION CONTROL FOR
CONSTRUCTION SHEET 15

NOTE:
PLACE TEMPORARY ROCK SEDIMENT DAMS TYPE – B AND TEMPORARY ROCK SILT CHECKS TYPE – A AT DRAINAGE OUTLETS.