DocuSign Envelope ID: 90F82259-B0F4-45EB-AE66-D76E99AFC8F2

0012DEL_P28

REVISIONS

HNTB HNTB NORTH CAROLINA, P.C.
343 E. Six Forks Road, Suite 200
Raleigh, North Carolina 27609
NC License No: C-1554

DATE: MARCH 16, 2018

PROJECT REFERENCE NO.	SHEET NO.
P-5705BA	4
R/W SHEET NO.	

RAILROAD DESIGN ENGINEER: NORTH CAROLINA PROFESSIONAL SEAL 037992 ENGINEER COREY P. VERNIER — 3/19/2018

HYDRAULICS ENGINEER: NORTH CAROLINA PROFESSIONAL SEAL 15764 ENGINEER JAMES A. BYRD — 3/19/2018

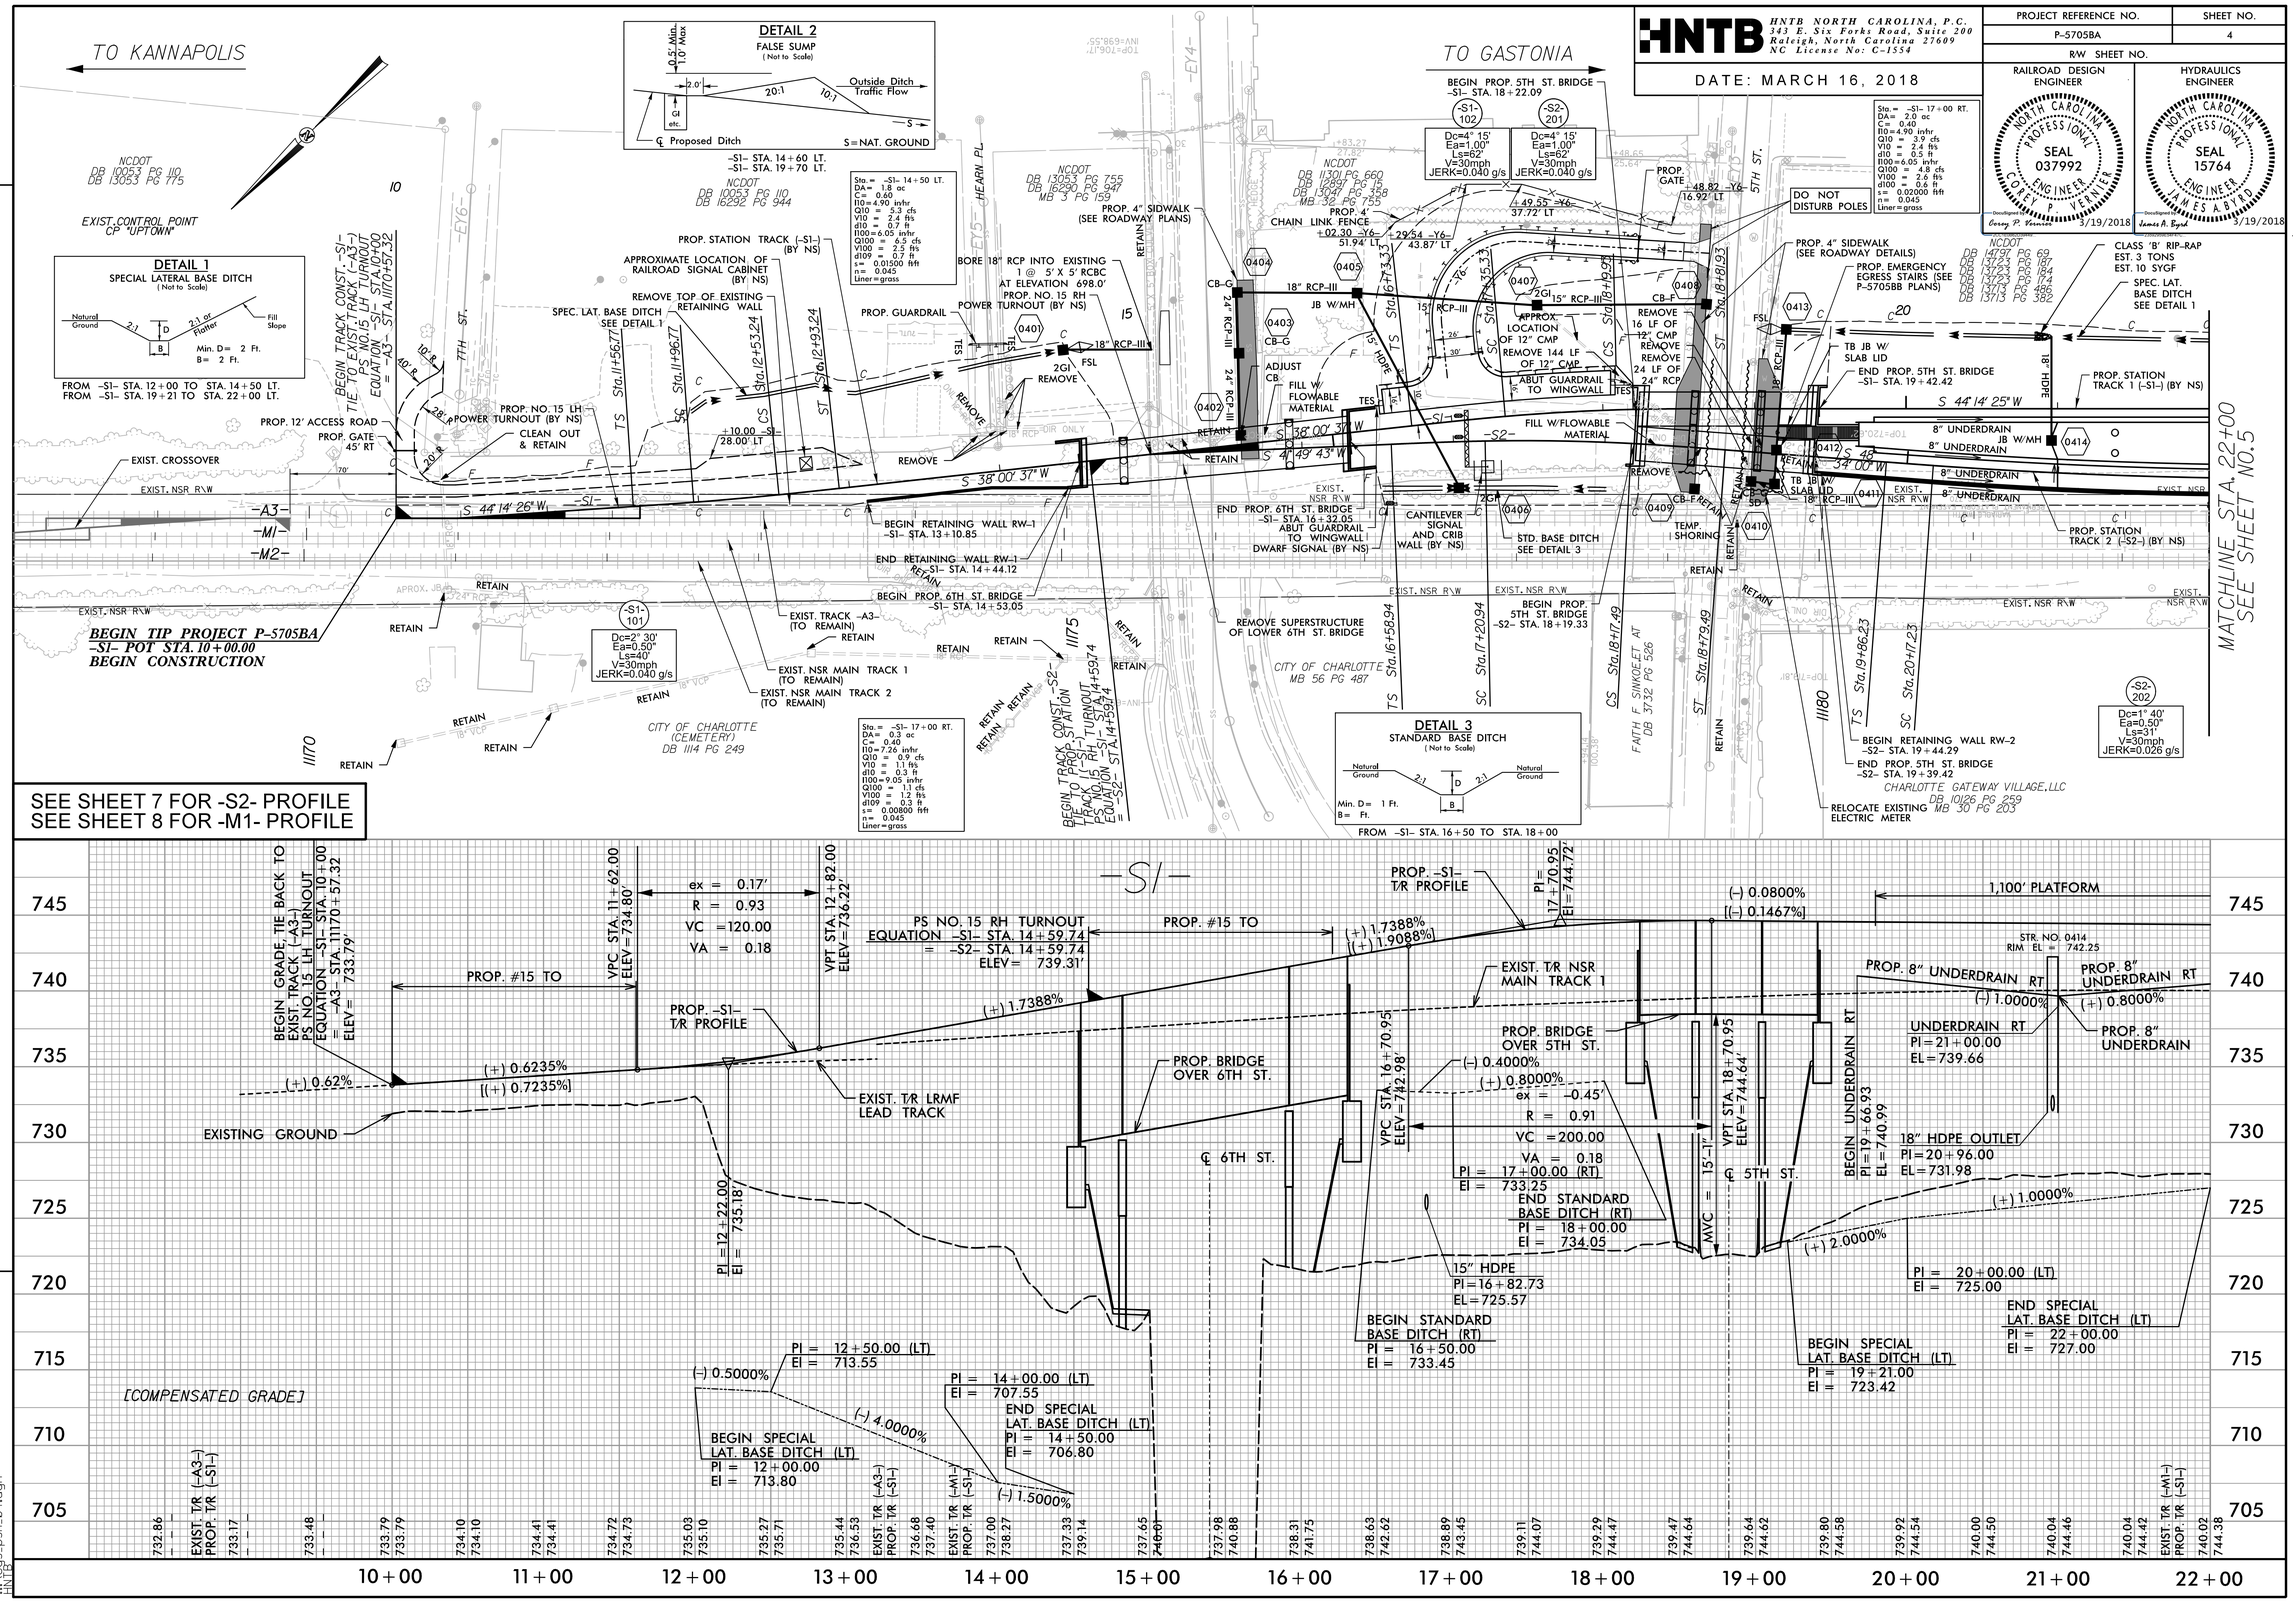

3/19/2018
0012DEL_P28-psh_04.dgn
HNTB