8/17/99

PROJECT REFERENCE NO.	SHEET NO.
U-2412A	4
R/W SHEET NO.	

ROADWAY DESIGN ENGINEER	HYDRAULICS ENGINEER
NOT A CERTIFIED DOCUMENT AS TO THE ORIGINAL DOCUMENT BUT ONLY AS TO THE REVISIONS.	NOT A CERTIFIED DOCUMENT AS TO THE ORIGINAL DOCUMENT BUT ONLY AS TO THE REVISIONS.
THIS DOCUMENT ORIGINALLY ISSUED AND SEALED BY :	THIS DOCUMENT ORIGINALLY ISSUED AND SEALED BY :
MIKE PEKAREK, PE SEAL 27391 ON 04-24-2018	JOSHUA G. DALTON, PE SEAL 26971 ON 04-24-2018
THIS DOCUMENT IS ONLY CERTIFIED AS TO THE REVISIONS.	THIS DOCUMENT IS ONLY CERTIFIED AS TO THE REVISIONS.

DOCUMENT NOT CONSIDERED FINAL UNLESS ALL SIGNATURES COMPLETED

Prepared in the Office of:
MOTT MACDONALD
PO Box 700
Fuquay-Varina, NC 27526
www.mottmac.com/americas
LICENSE NO. F-0669

SUNGATE DESIGN GROUP, P.A.
909 JONES FRANKLIN ROAD
RALEIGH, NORTH CAROLINA 27606
TEL: (919) 859-2243
ENG FIRM LICENSE NO. C-890

REVISIONS

R/W REVISION: ADDED TCE ON PARCEL 13 FROM -L- STA 19+40.00 TO STA 23+75.00 - BLP - 7/29/2019
R/W REVISION: REVISED PROPOSED R/W AND C/A FROM -L- STA. 19+41.85 TO STA. 24+26.69 ON PARCEL 13. - BLP - 2/28/2019

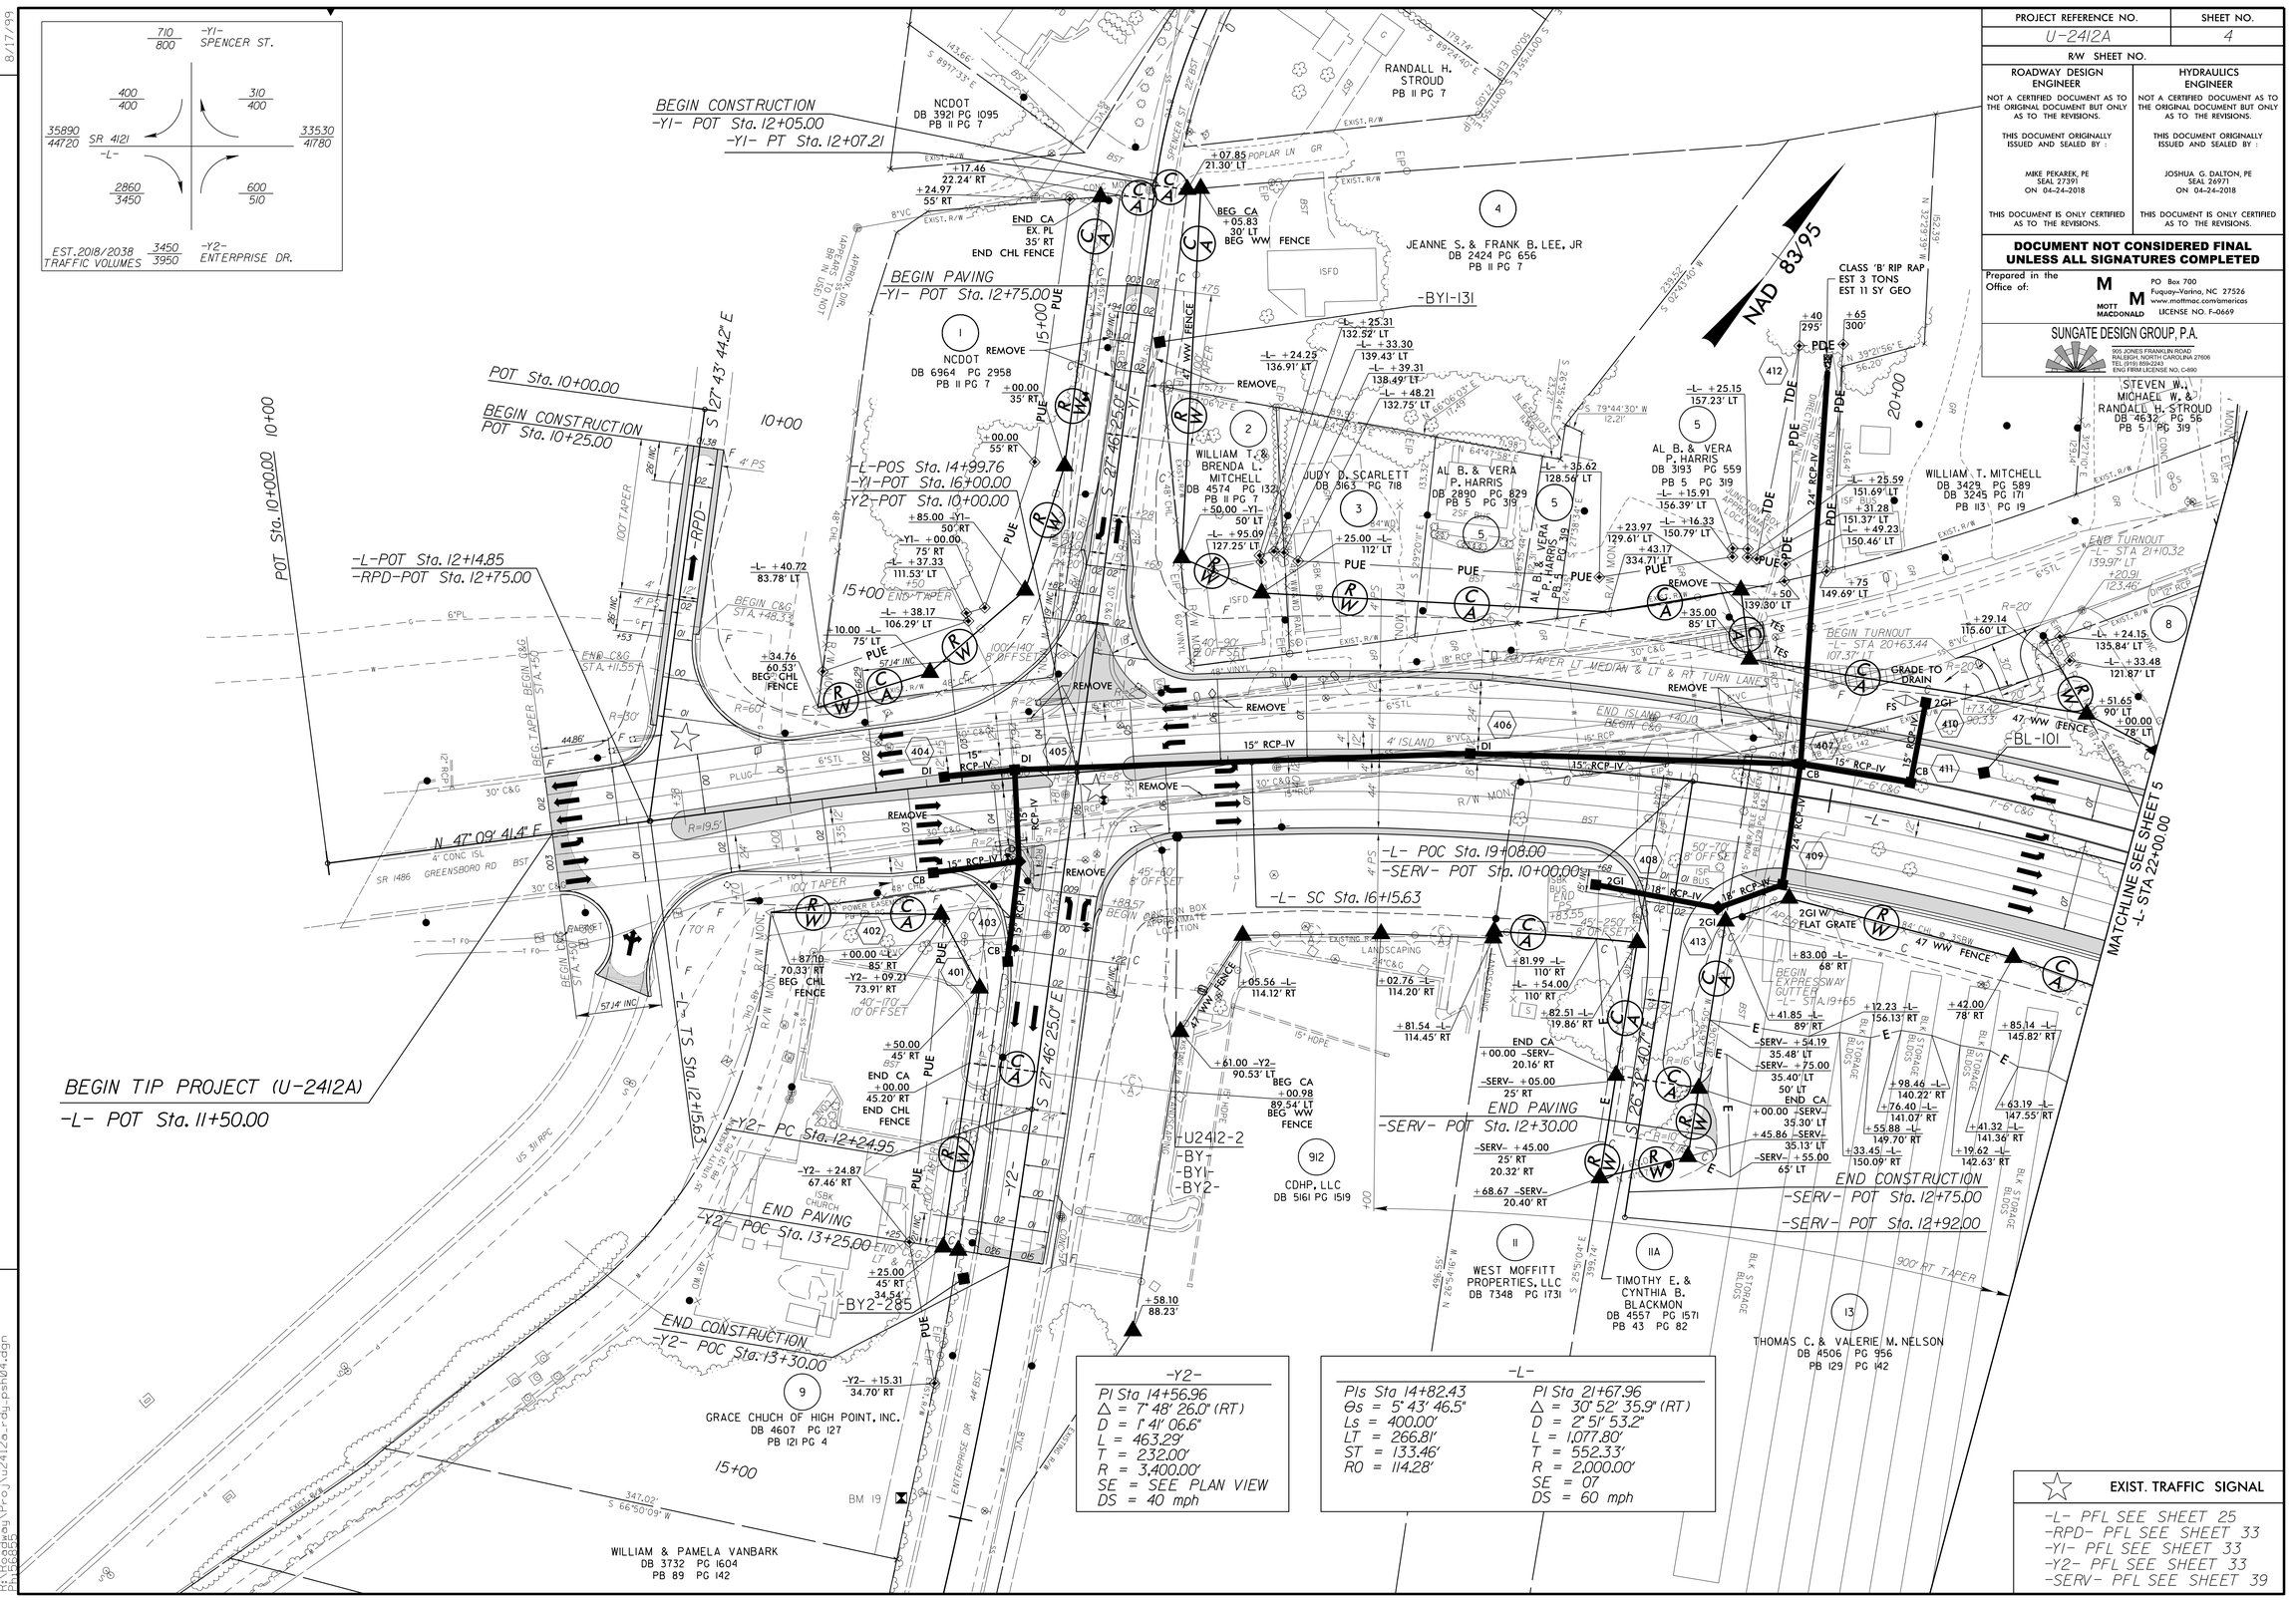

4:23:34 PM
R:\Projects\Highway Proj\u2412a_rdy_psh04.dgn
PLOTTED BY: DBRS