DocuSign Envelope ID: 852CA082-E8E0-4CFF-AAA5-0BB658A2BF3A

PROJECT REFERENCE NO.	SHEET NO.
U-2412A	8
R/W SHEET NO.	

ROADWAY DESIGN ENGINEER
NORTH CAROLINA PROFESSIONAL SEAL 27391 ENGINEER MICHAEL PERRIEN
4/24/2018

HYDRAULICS ENGINEER
NORTH CAROLINA PROFESSIONAL SEAL 26971 ENGINEER JOSHUA G. DAVIS
4/24/2018

DOCUMENT NOT CONSIDERED FINAL UNLESS ALL SIGNATURES COMPLETED

Prepared in the Office of:
MOTT MACDONALD
PO Box 700
Fuquay-Varina, NC 27526
www.mottmac.com/americas
LICENSE NO. F-0669

SUNGATE DESIGN GROUP, P.A.
905 JONES FRANKLIN ROAD
RALEIGH, NORTH CAROLINA 27606
TEL: (919) 859-2243
ENG FIRM LICENSE NO. C-890

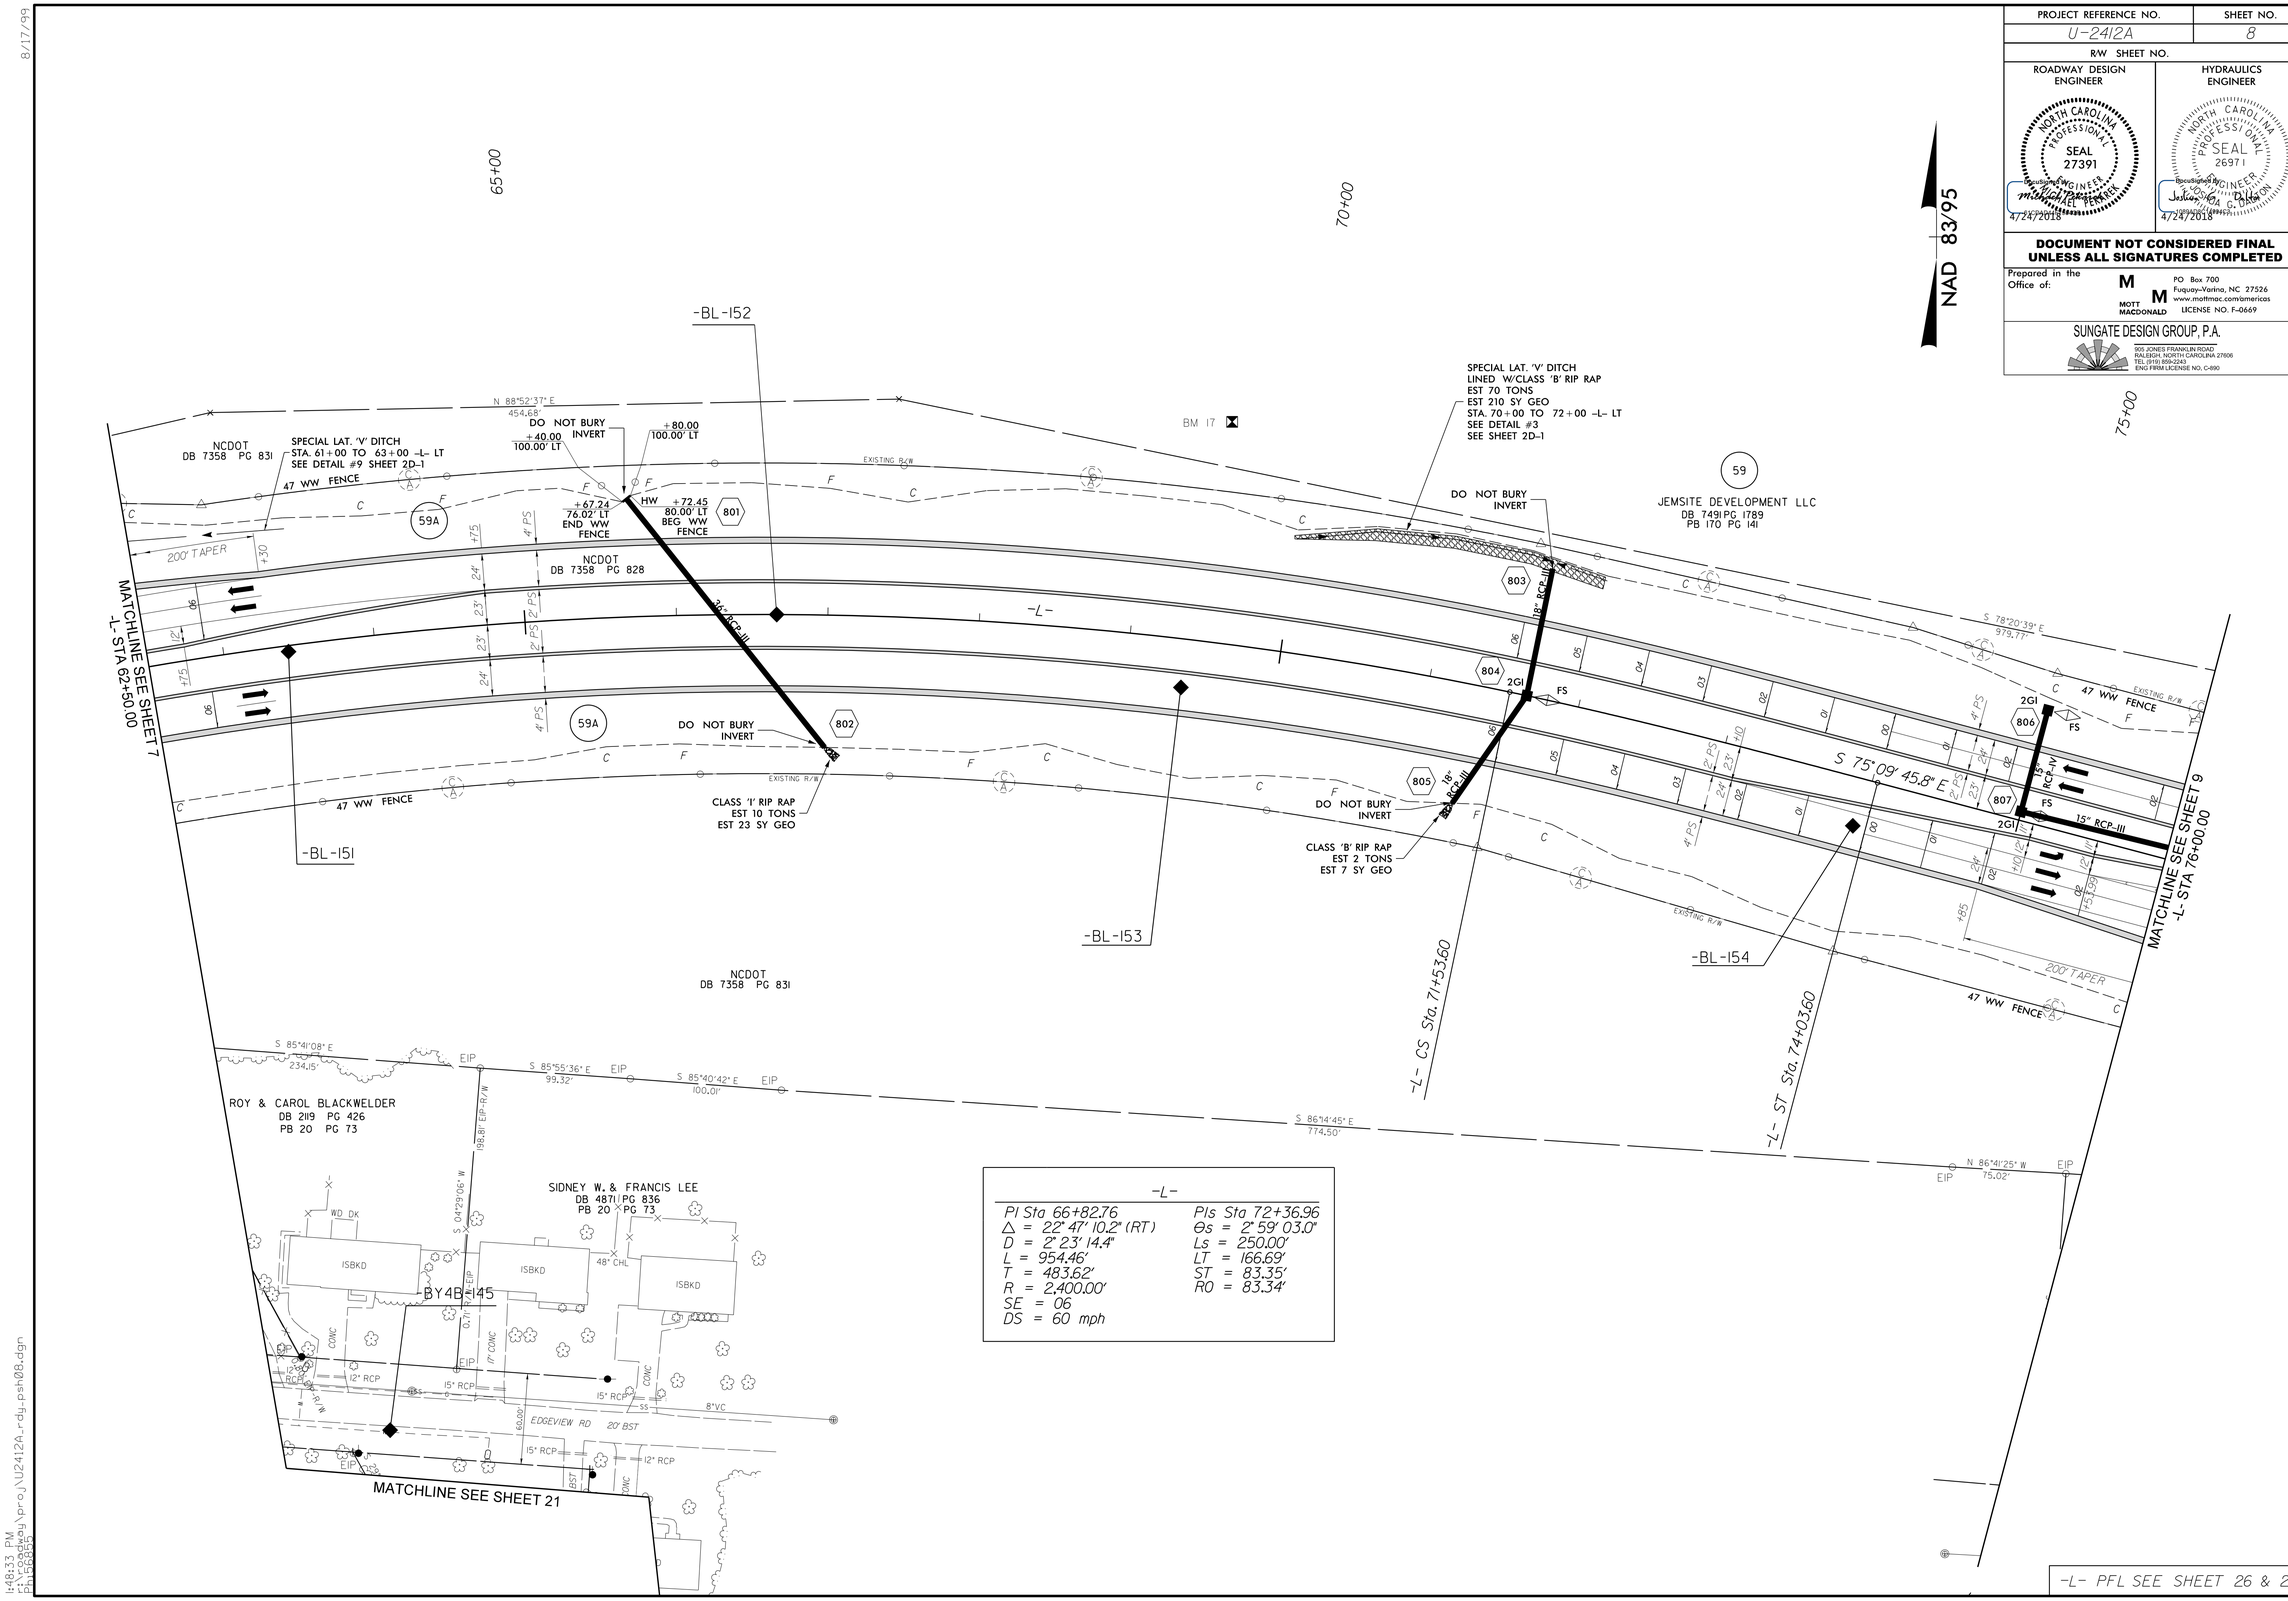

-L-

PI Sta 66+82.76	PIs Sta 72+36.96
△ = 22° 47' 10.2" (RT)	Θs = 2° 59' 03.0"
D = 2° 23' 14.4"	Ls = 250.00'
L = 954.46'	LT = 166.69'
T = 483.62'	ST = 83.35'
R = 2,400.00'	RO = 83.34'
SE = 06	
DS = 60 mph	

-L- PFL SEE SHEET 26 & 27

8/17/99

1:48:33 PM
r:\roadway\proj\U2412A_rdy_psh08.dgn
Ph156855