DocuSign Envelope ID: 852CA082-E8E0-4CFF-AAA5-0BB658A2BF3A

8/17/99

PROJECT REFERENCE NO.	SHEET NO.
U-2412A	21
R/W SHEET NO.	20

ROADWAY DESIGN ENGINEER

NORTH CAROLINA PROFESSIONAL SEAL 27391 ENGINEER MICHAEL TERRIEN

4/24/2018

HYDRAULICS ENGINEER

NORTH CAROLINA PROFESSIONAL SEAL 26971 ENGINEER JOSHUA G. BLAKSON

4/24/2018

DOCUMENT NOT CONSIDERED FINAL UNLESS ALL SIGNATURES COMPLETED

Prepared in the Office of:

MOTT MACDONALD
PO Box 700
Fuquay-Varina, NC 27526
www.mottmac.com/americas
LICENSE NO. F-0669

SUNGATE DESIGN GROUP, P.A.
905 JONES FRANKLIN ROAD
RALEIGH, NORTH CAROLINA 27606
TEL (919) 859-2243
ENG FIRM LICENSE NO. C-890

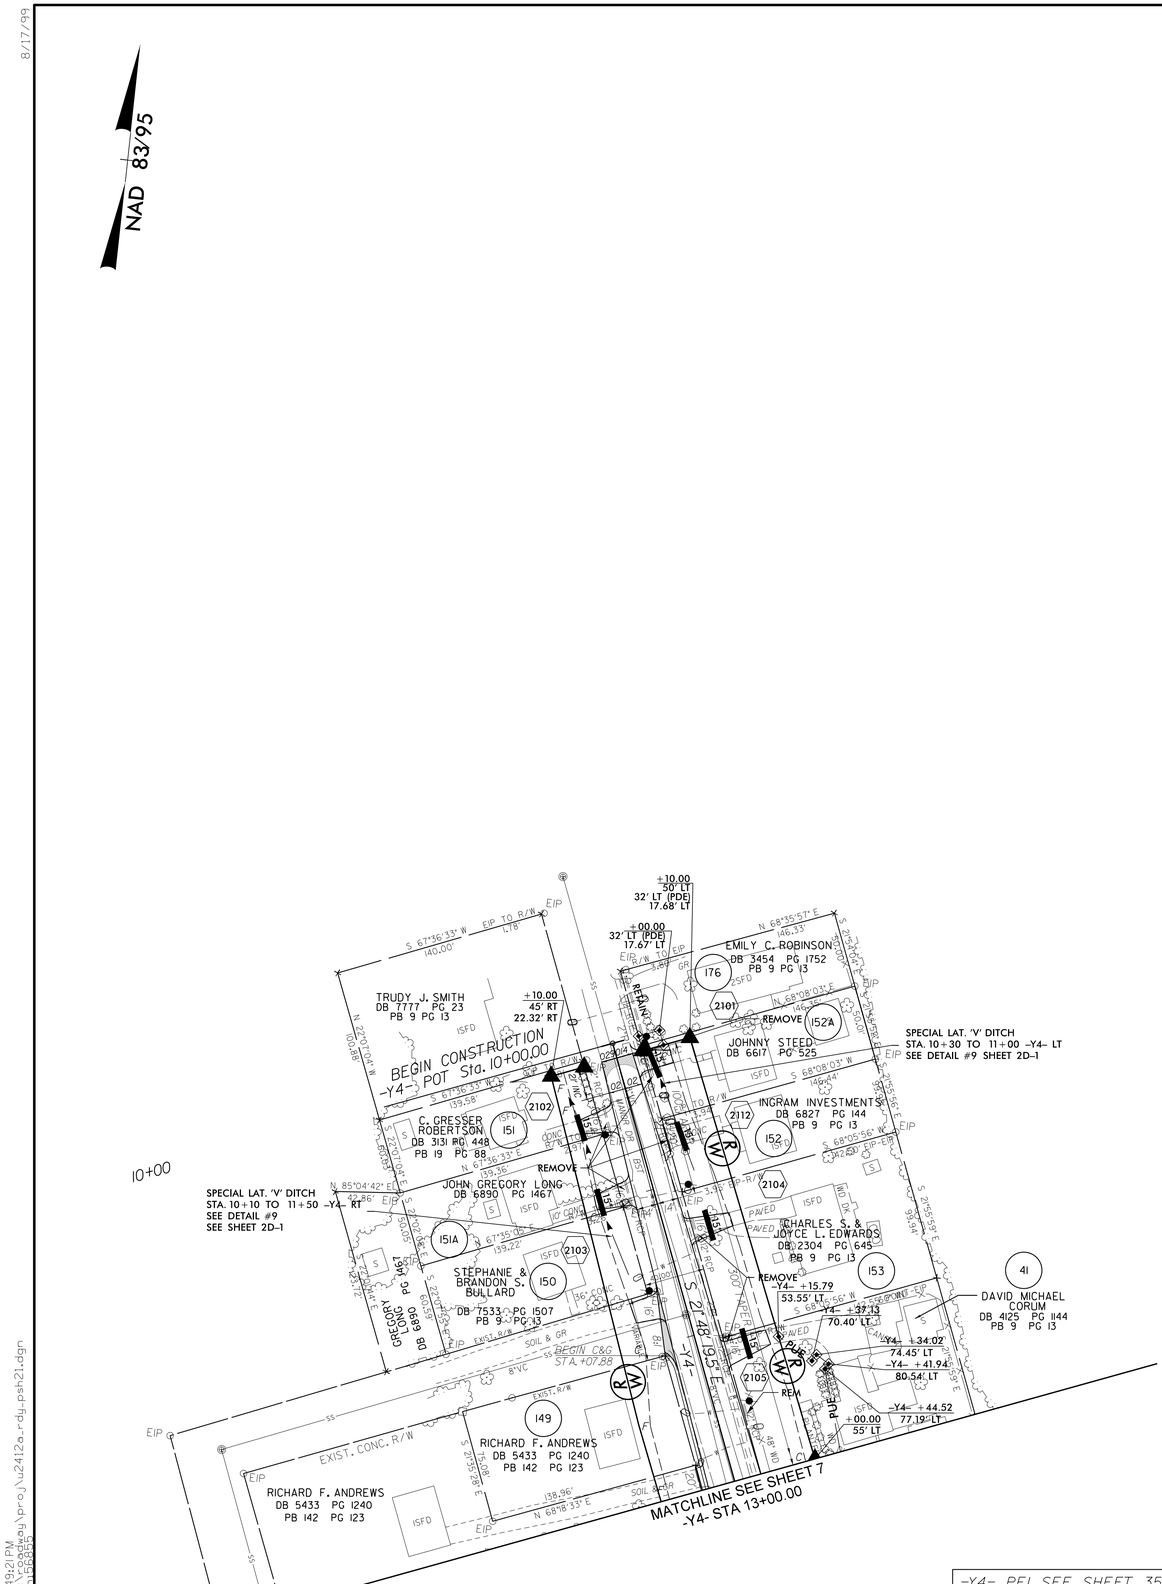

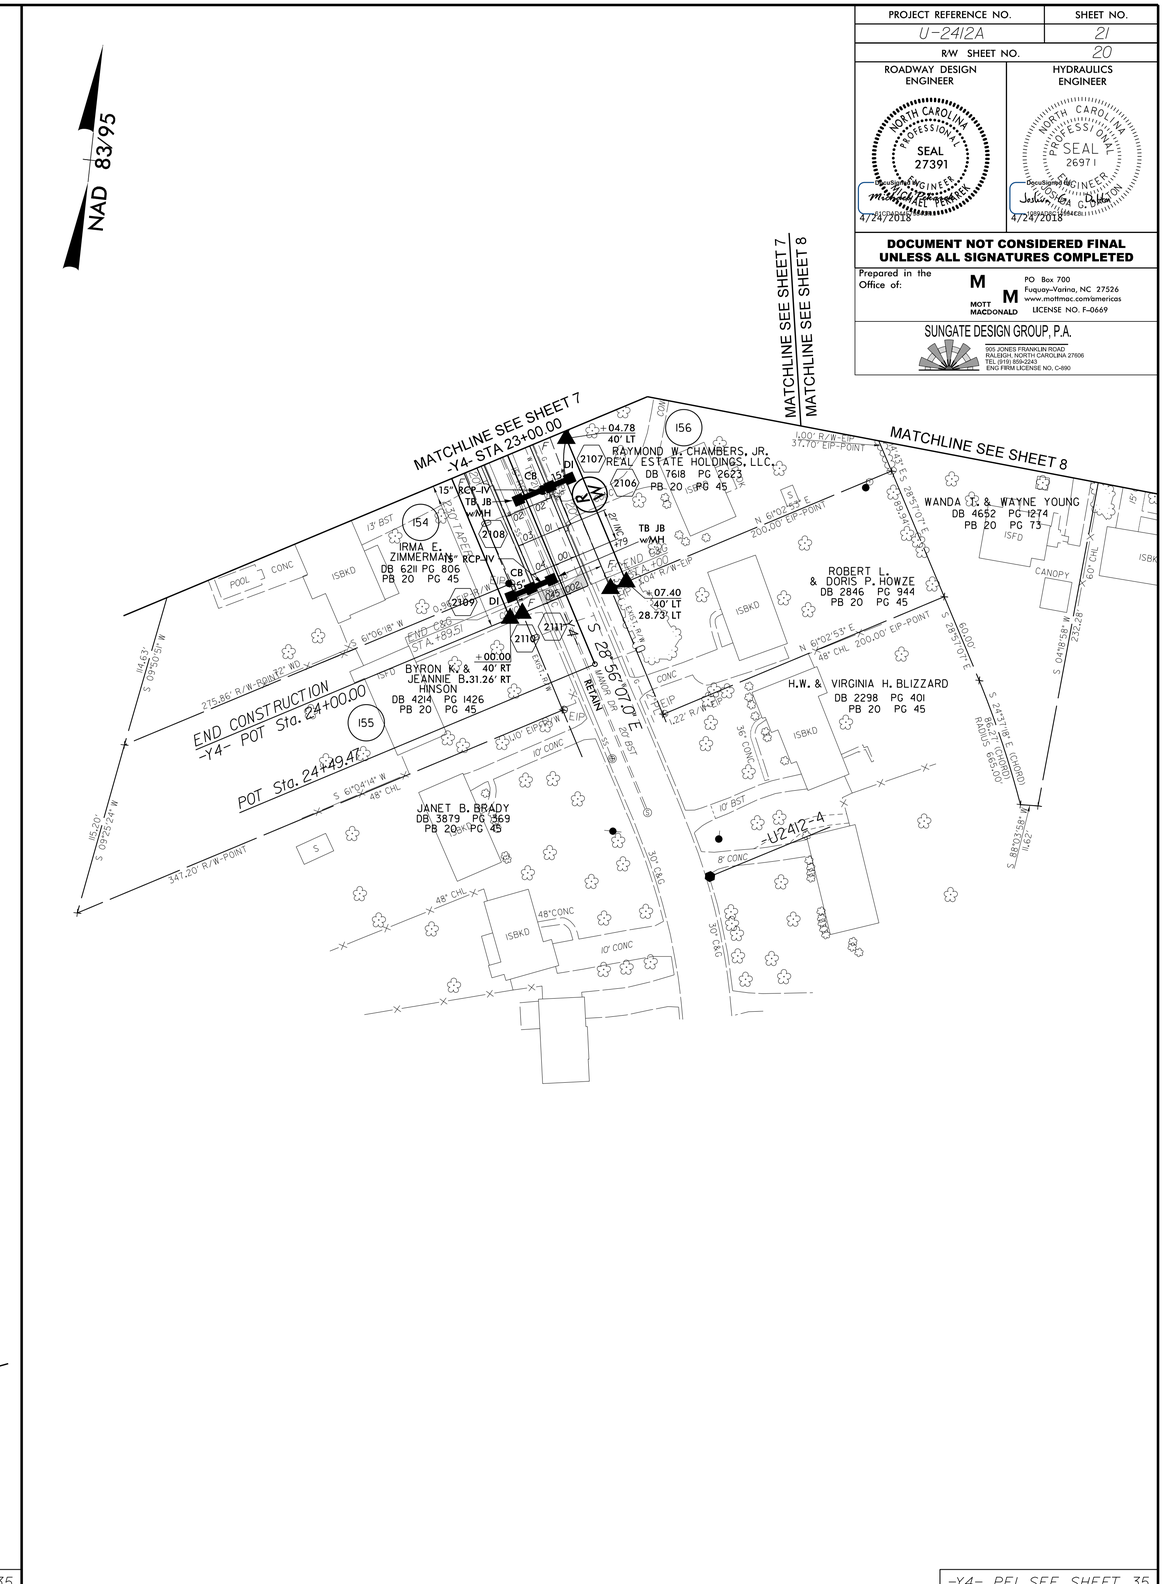

1:49:21 PM
r:\roadway\proj\u2412a_rdy_psh21.dgn
Ph:56855