8/17/99

HNTB NORTH CAROLINA, P.C.
343 E. Six Forks Road, Suite 200
Raleigh, North Carolina 27609
NC License No: C-1554

PROJECT REFERENCE NO.	SHEET NO.
U-5169	EC-II/CONST.6
R/W SHEET NO.	
ROADWAY DESIGN ENGINEER	HYDRAULICS ENGINEER

UTILIZE FABRIC INSERT INLET PROTECTION DEVICES IN LIEU OF ROCK INLET SEDIMENT TRAPS, TYPE-C AS DIRECTED TO AVOID IMPOUNDMENT OF RUNOFF IN ROADWAY OPEN TO TRAFFIC.

NAD 83/NA 2011

Place Matting for Erosion Control on Slope as Work Allows.
-Y- Sta. 17+50 to Sta. 18+50 LT
-Y- Sta. 20+00 to Sta. 20+50 RT

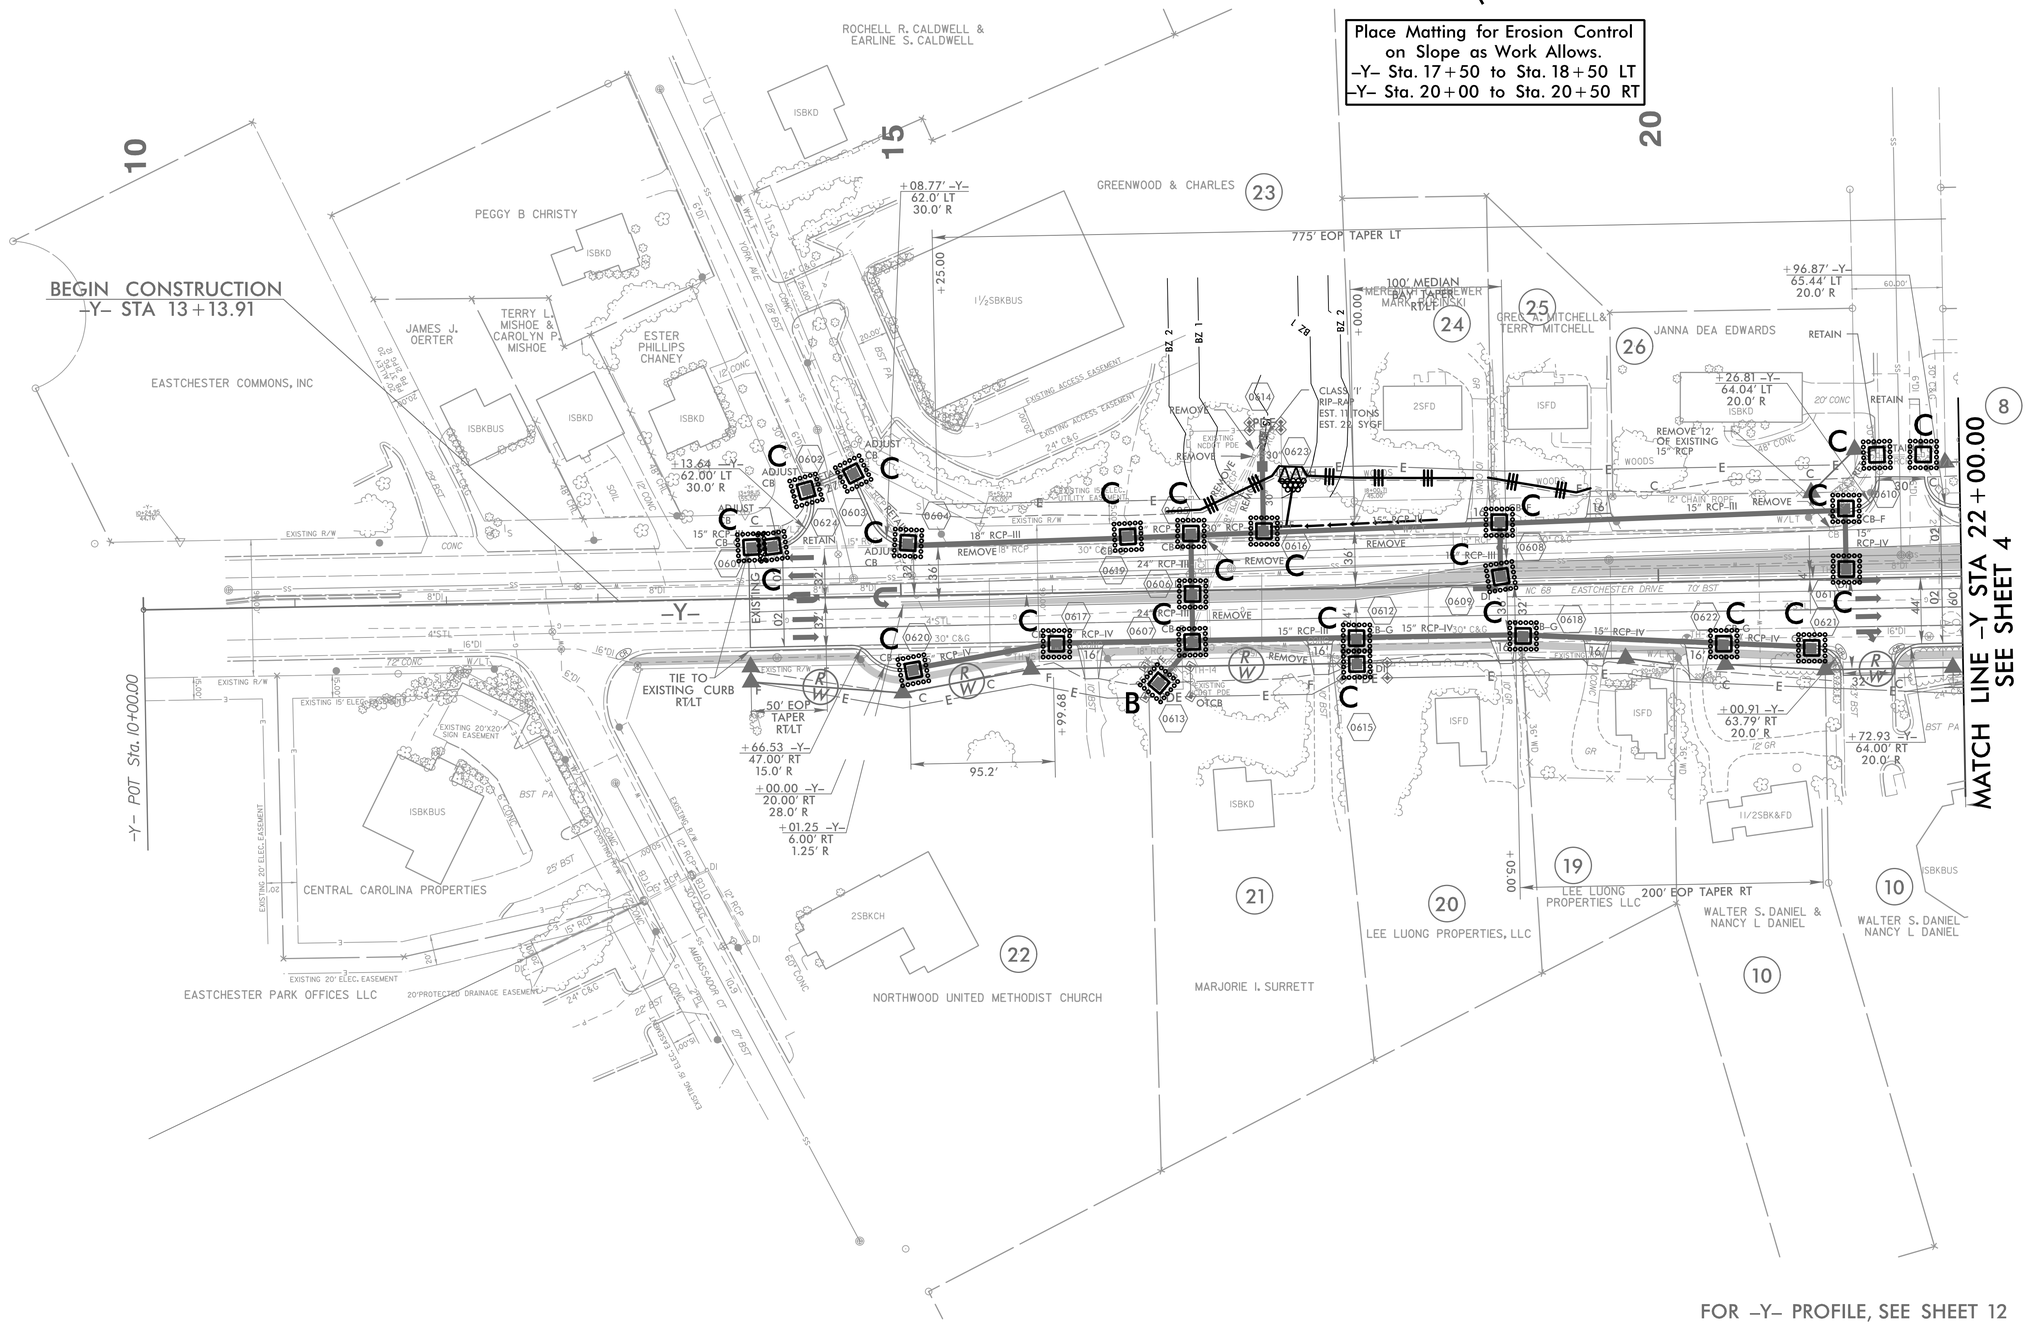

FOR -Y- PROFILE, SEE SHEET 12

3/5/2018
U:\Design\U5169_EC_psh6.dgn
HNTB