PROJECT REFERENCE NO.	SHEET NO.
U-5963	SCP.5

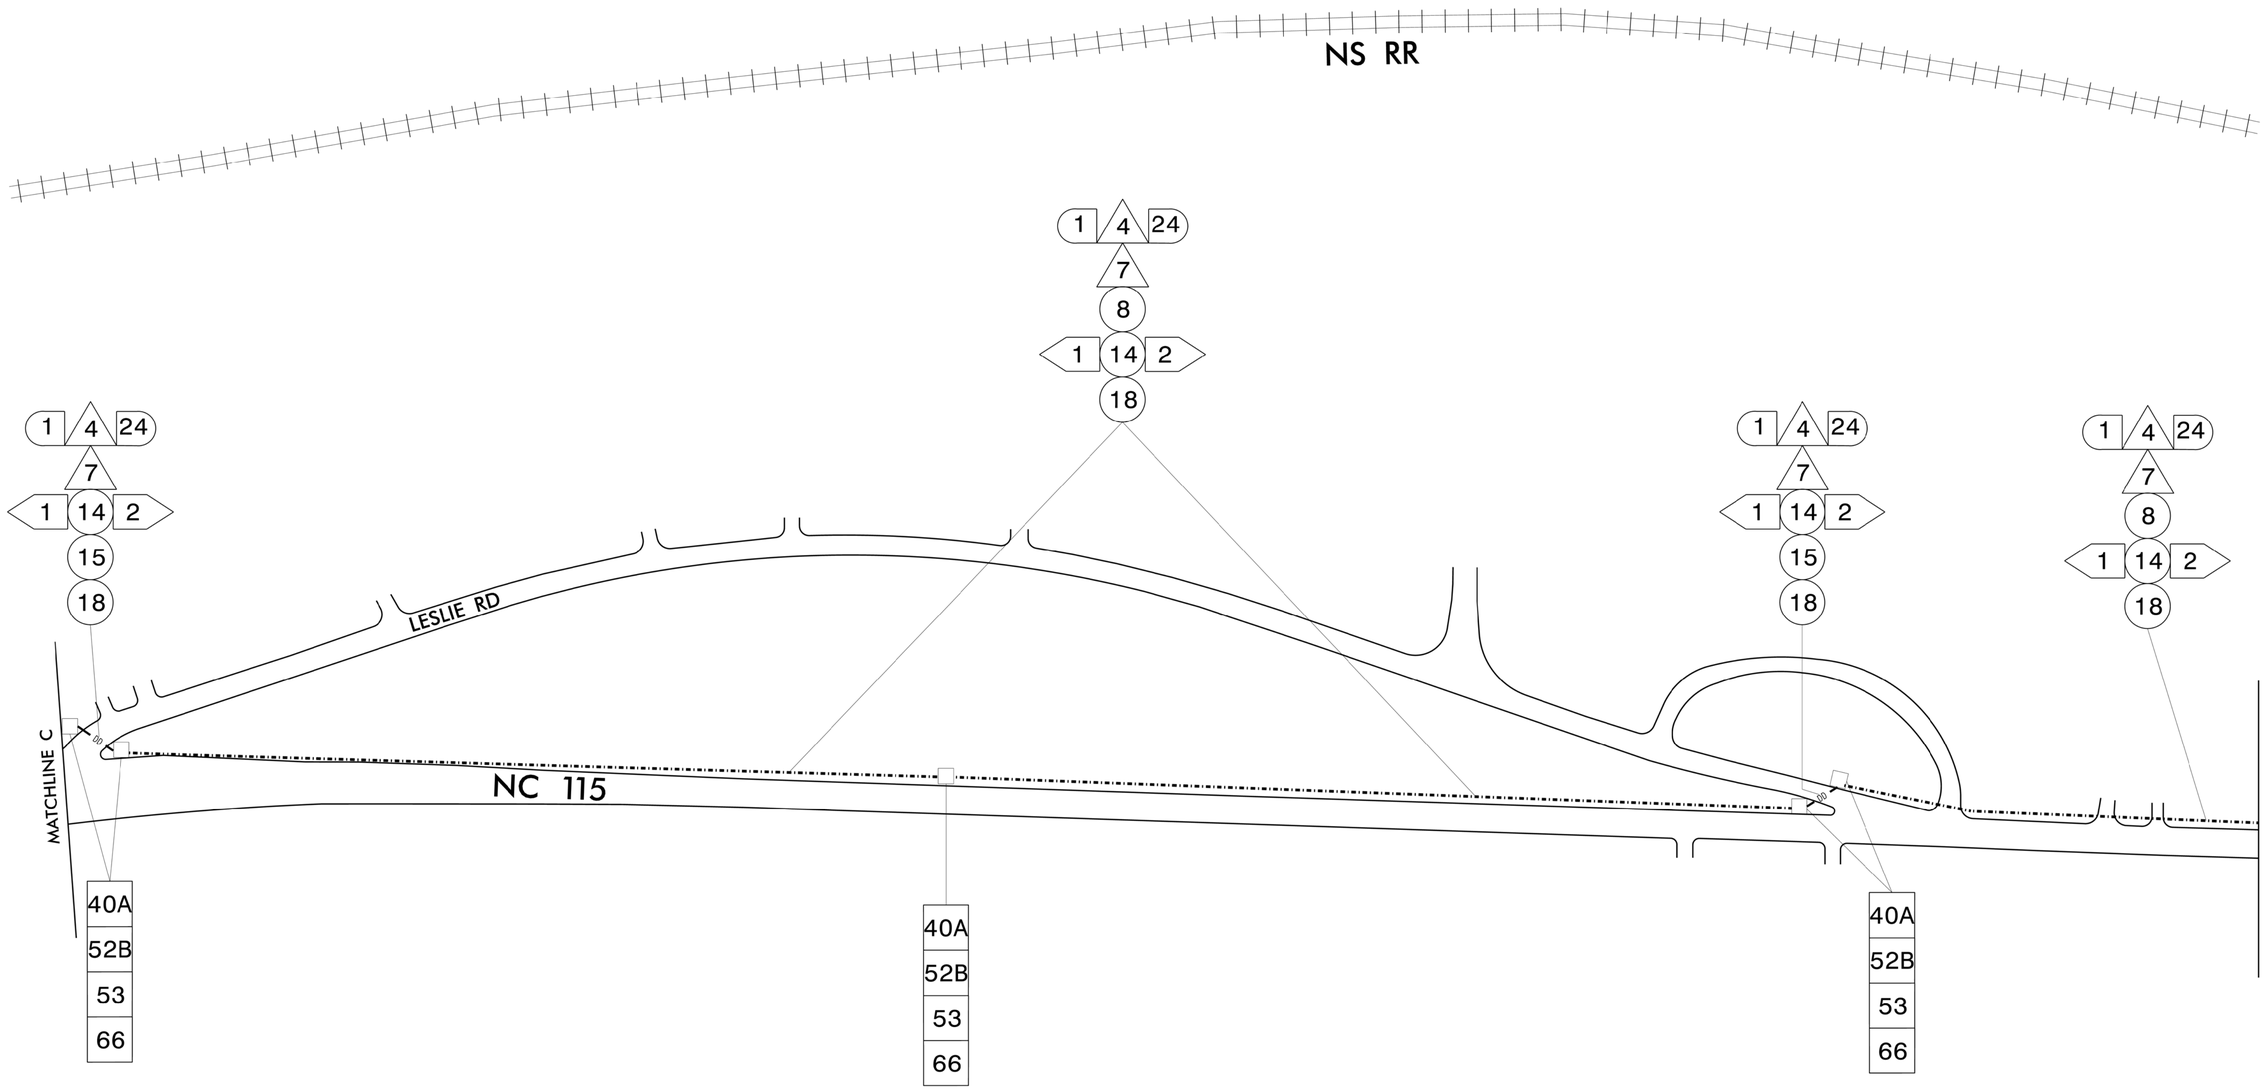

NOTES:

1) ALL ATTACHMENT POINTS ARE 40" BELOW POWER FRONT SIDE UNLESS OTHERWISE NOTED.
2) FIVE (5) DAYS PRIOR TO BEGINNING WORK ON THE SIGNAL SYSTEM, CONTACT THE DIVISION 12 DIVISION TRAFFIC ENGINEER, BYRON ENGLE, AT (980) 552-4214 TO ARRANGE FOR THE DIVISION TO PROGRAM THE NEW FIELD ETHERNET SWITCHES WITH THE NECESSARY NETWORK CONFIGURATION DATA, INCLUDING BUT NOT LIMITED TO: THE PROJECT IP ADDRESS, DEFAULT GATEWAY, SUBNET MASK AND VLAN ID INFORMATION. NOTIFY THE DIVISION TRAFFIC ENGINEER AFTER ALL WORK IS PERFORMED TO ENSURE THAT ALL FIBER CIRCUITS ARE FUNCTIONING PROPERLY. WORK IS NOT COMPLETE UNTIL THE SIGNAL SYSTEM IS BACK UP AND OPERATIONAL.
3) CONTRACTOR TO RECORD FINAL SPLICE ARRANGEMENT FOR COMPARISON TO THE SUPPLIED SPLICE DETAILS. IF DISCREPANCIES EXIST, PROVIDE AS-BUILT PLANS TO THE ENGINEER.

Mattern & Craig
ENGINEERS • SURVEYORS
12 BROAD STREET
ASHEVILLE, NORTH CAROLINA 28801
(828) 254-2201
FAX (828) 254-4562
NC LIC. NO. C-1154

Prepared for the Offices of:

750 N. Greenfield Pkwy., Garner, NC 27529

SCALE 0 60 1"=60'

COMMUNICATIONS CABLE AND CONDUIT ROUTING PLANS

DIVISION 12 IREDELL COUNTY MOORESVILLE

PLAN DATE:	FEBRUARY 2018	REVIEWED BY:	JB VOSO
PREPARED BY:	SE GREENE	REVIEWED BY:	

REVISIONS	INIT.	DATE

DOCUMENT NOT CONSIDERED FINAL UNLESS ALL SIGNATURES COMPLETED

SEAL

NORTH CAROLINA PROFESSIONAL SEAL 022599 ENGINEER JAMES B. VOSO

DocuSigned by: James Voso 140FD6037DE41F... 3/6/2018

SIGNATURE DATE

SIG. INVENTORY NO.