PROJECT REFERENCE NO.	SHEET NO.
U-3109B	SIGN-10

APPROVED: Renee B. Roach (DocuSigned by: B3C8C6F7CF4640D)

DATE: 4/20/2018 | 4:04 PM EDT

SEAL

NORTH CAROLINA PROFESSIONAL SEAL 024921 ENGINEER RENEE B. ROACH

DOCUMENT NOT CONSIDERED FINAL UNLESS ALL SIGNATURES COMPLETED

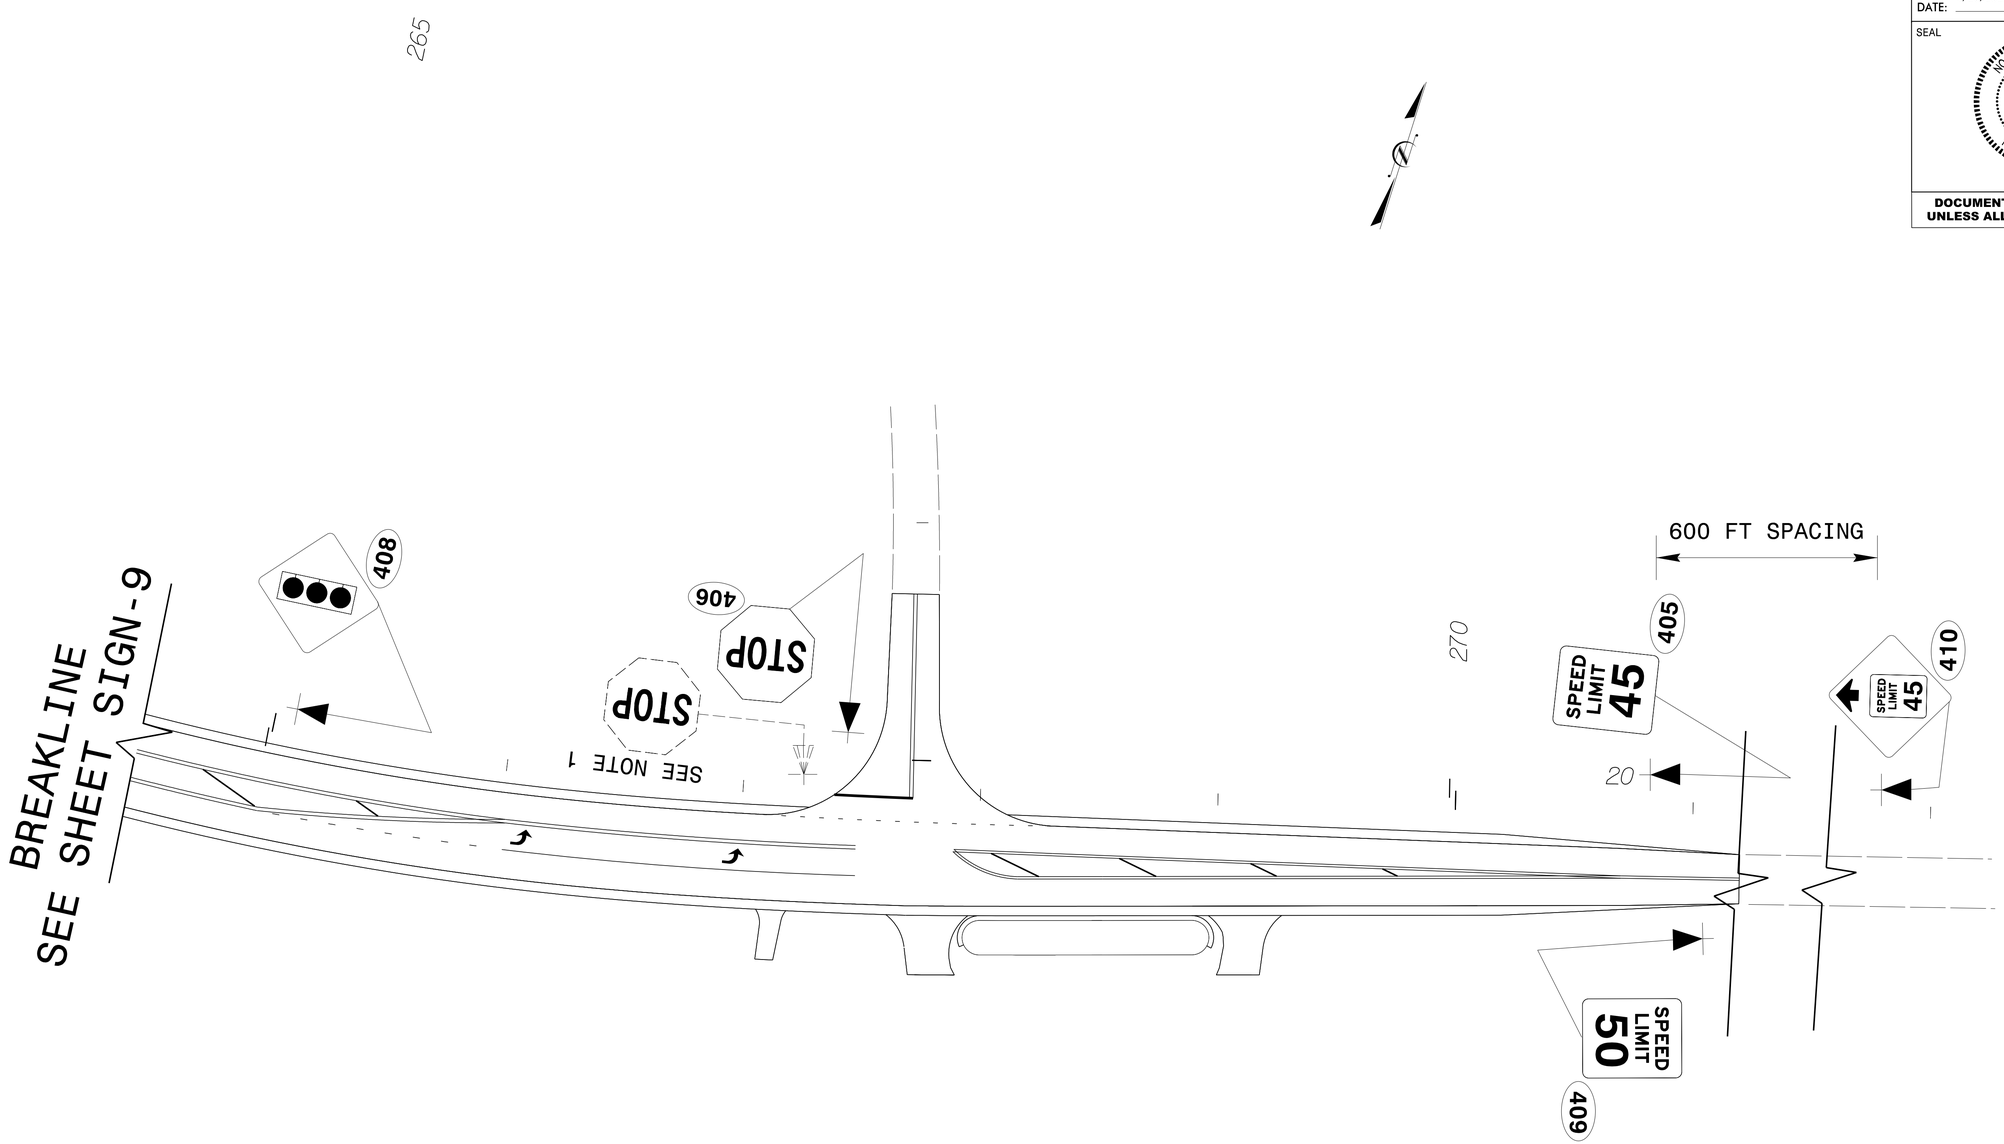

PROJECT NOTES

1 DISPOSAL OF SIGN SYSTEM, U-CHANNEL

SIGN DETAIL SHEET