DocuSign Envelope ID: 8755E00F-1717-49A5-A8F2-3CC2FEB9617D

8/17/99

REVISIONS

Stantec
Stantec Consulting Services Inc.
801 Jones Franklin Road
Suite 300
Raleigh, NC 27606
Tel. (919) 851-6866
Fax. (919) 851-7024
www.stantec.com
License No. F-0672

| PROJECT REFERENCE NO. | SHEET NO. |
|---|---|
| W5601EV | 2B-1 |
| R/W SHEET NO. | |

ROADWAY DESIGN ENGINEER

NORTH CAROLINA PROFESSIONAL SEAL 022037 ENGINEER STEPHEN F. SMALLWOOD

DocuSigned by: Stephen F. Smallwood
5/29/2018

**DOCUMENT NOT CONSIDERED FINAL UNLESS ALL SIGNATURES COMPLETED**

50 25 0 50 100

# INTERSECTION DETAIL -L- AND -Y1-

NOTE: ALL RADII 2' UNLESS OTHERWISE NOTED

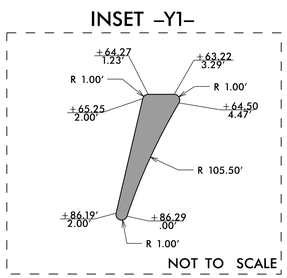


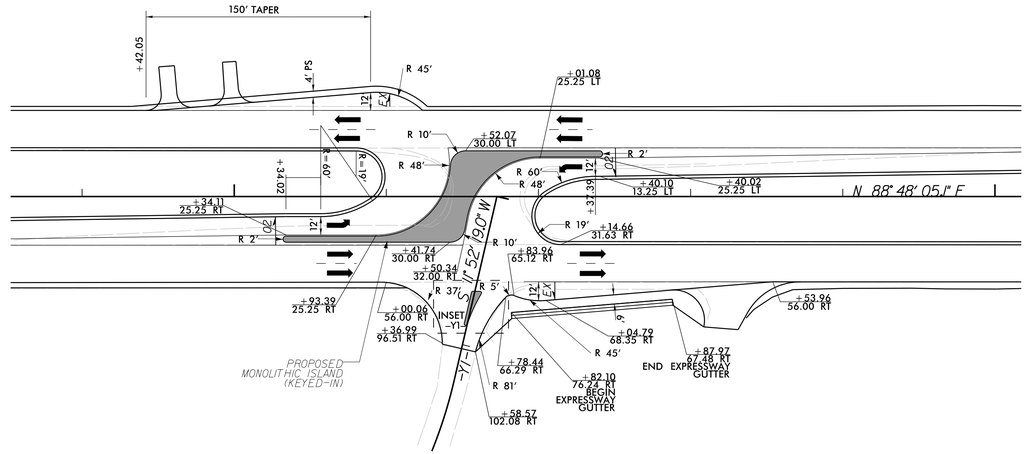


SEE SHEET 4 FOR -L- PLAN

# INTERSECTION DETAIL -L- AND -Y2-

NOTE: ALL RADII 2' UNLESS OTHERWISE NOTED

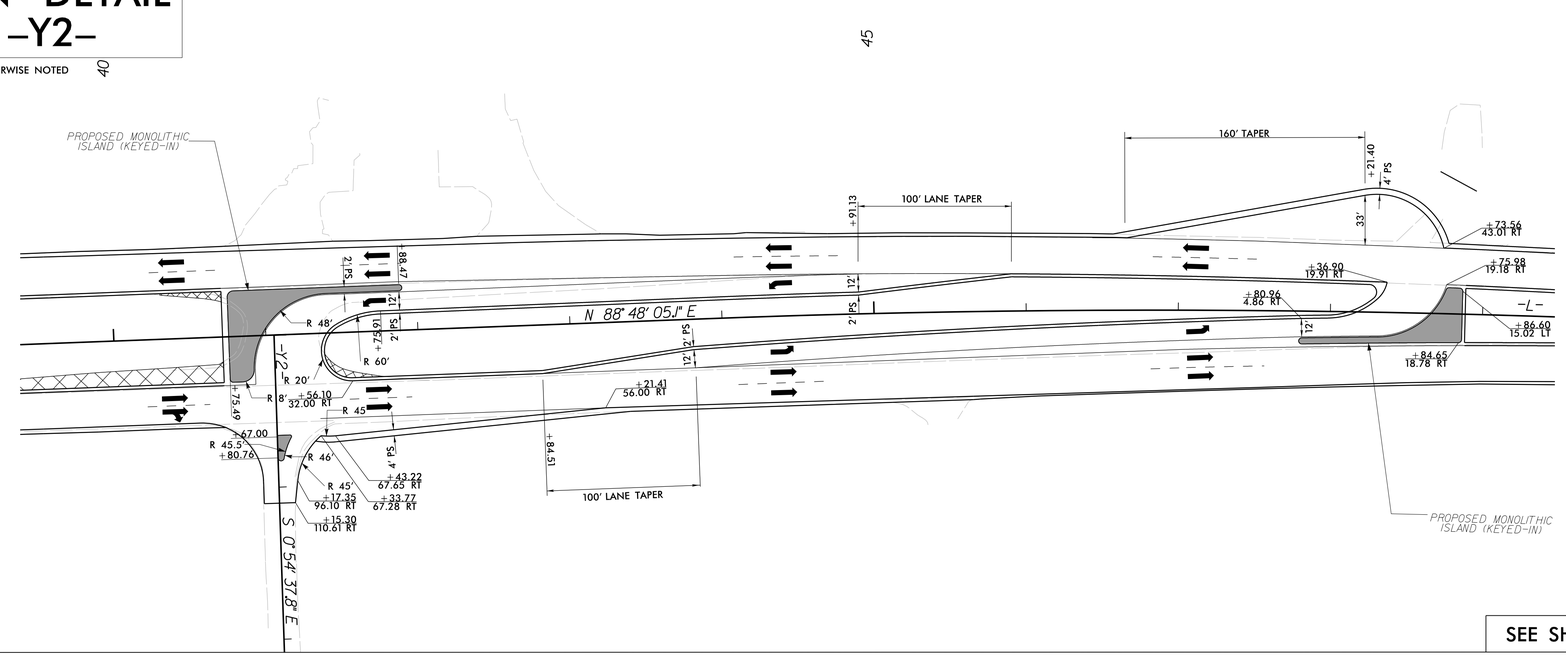


SEE SHEETS 5 & 6 FOR -L- PLAN

5/29/2018
U:\Roadway\Proj\W5601EV_rdy_psh2B-1.dgn
khipp