DocuSign Envelope ID: 7D77D316-EFBA-44EA-9EEF-D1439432E19B

TIP NO.	SHEET NO.
W-5601EV	PMP-11

APPROVED:

DATE:

SEAL

NORTH CAROLINA PROFESSIONAL SEAL 19862 ENGINEER J.W. WOOLARD, JR.

5/24/2018

DOCUMENT NOT CONSIDERED FINAL UNLESS ALL SIGNATURES COMPLETED

Stantec

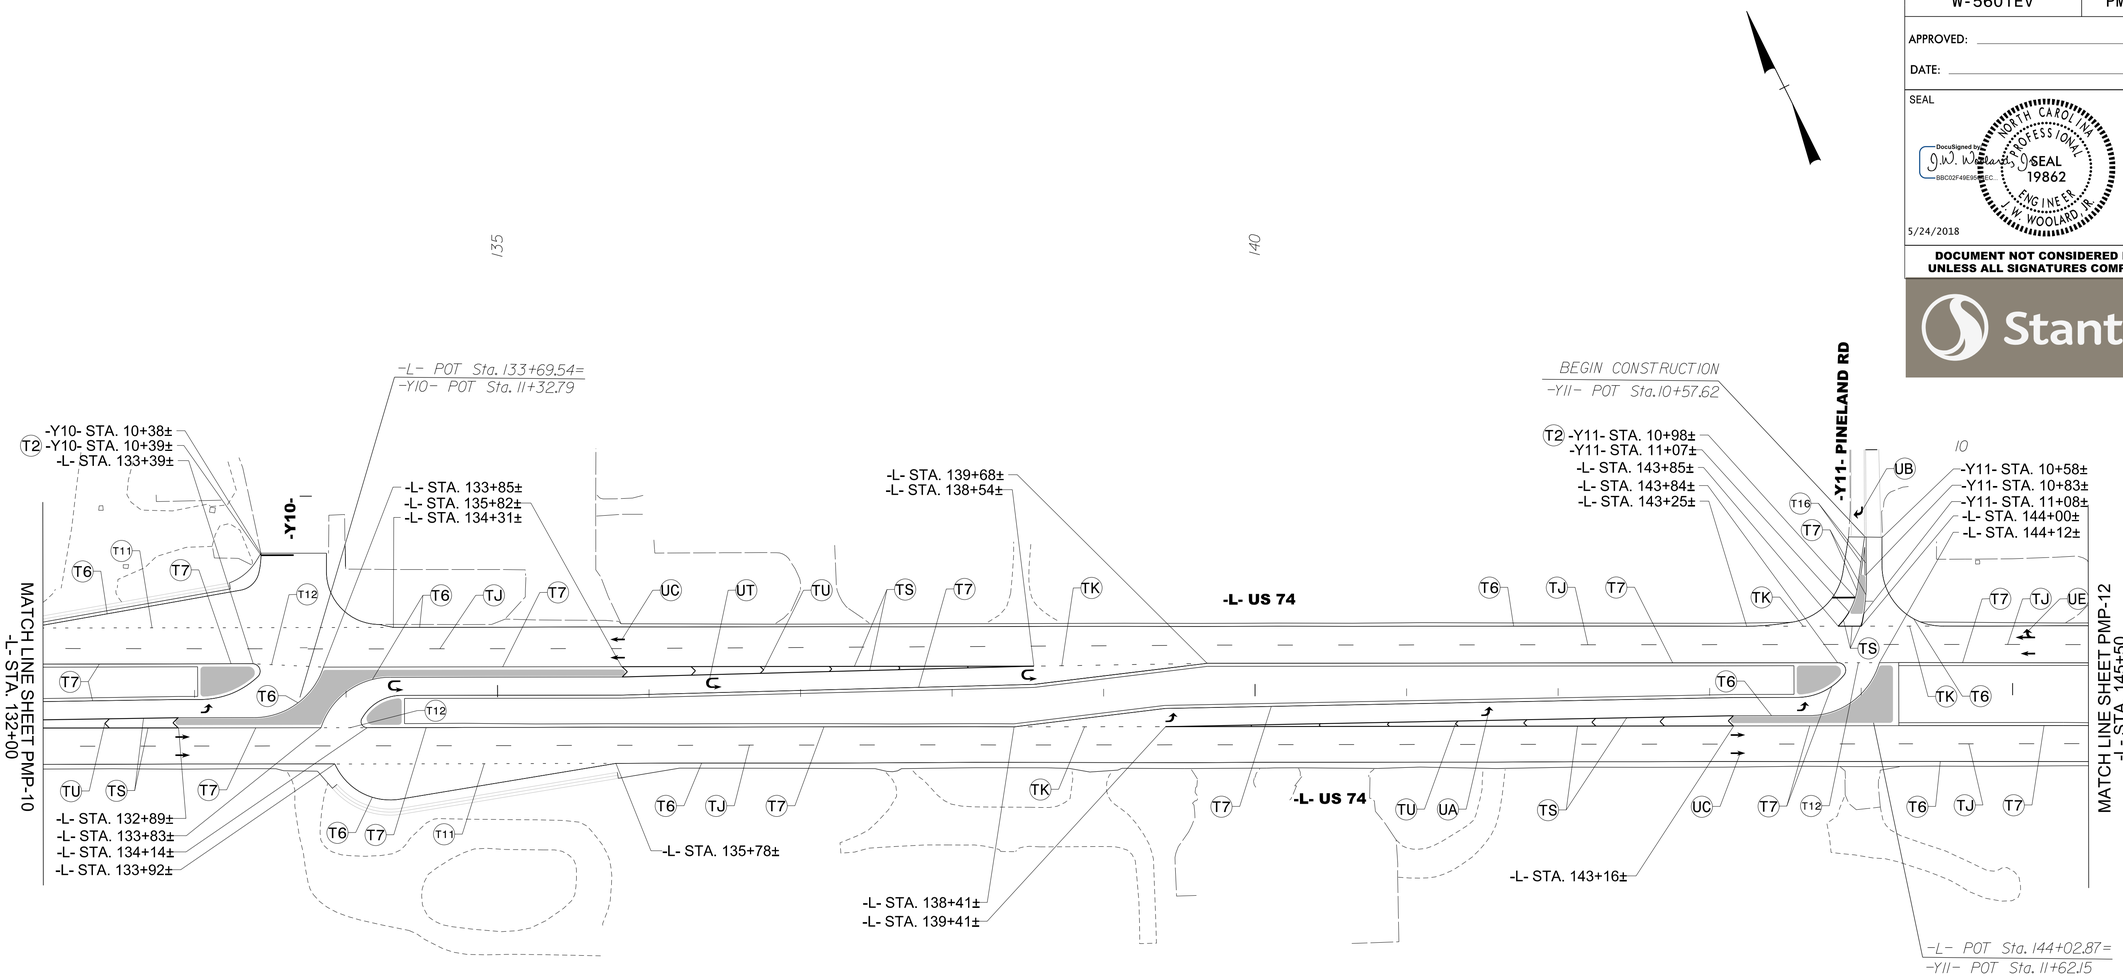

THERMOPLASTIC PAVEMENT MARKING LEGEND	
UA LEFT TURN ARROW	T2 WHITE STOPBAR (24")
UB RIGHT TURN ARROW	T6 WHITE EDGELINE (6")
UC STRAIGHT ARROW	T7 YELLOW EDGELINE (6")
UE STRAIGHT/RIGHT ARROW	T11 2 FT-6 FT/SP WHITE MINISKIP (6")
UT U-TURN ARROW	T12 2 FT-6 FT/SP YELLOW MINISKIP (6")
	T16 YELLOW DOUBLE CENTER (6")
	TJ 10 FT WHITE SKIP (6")
	TK 3 FT - 9 FT/SP WHITE MINISKIP (6")
	TS WHITE GORELINE (12")
	TU WHITE DIAGONAL (12")

PAVEMENT MARKING DETAIL

5/24/2018
U:\Traffic\Signing\CADD\PMP\plan sheets\W-5601EV_pmp_11.dgn
angood