PROJECT REFERENCE NO.	SHEET NO.
W-5601EV	UO-3
THIS SHEET CORRESPONDS TO RDY-5	

UTILITIES BY OTHERS

NOTE:
ALL UTILITY WORK SHOWN ON THIS SHEET WILL BE DONE BY OTHERS. NO PAYMENT WILL BE MADE TO THE CONTRACTOR FOR UTILITY WORK SHOWN ON THIS SHEET.

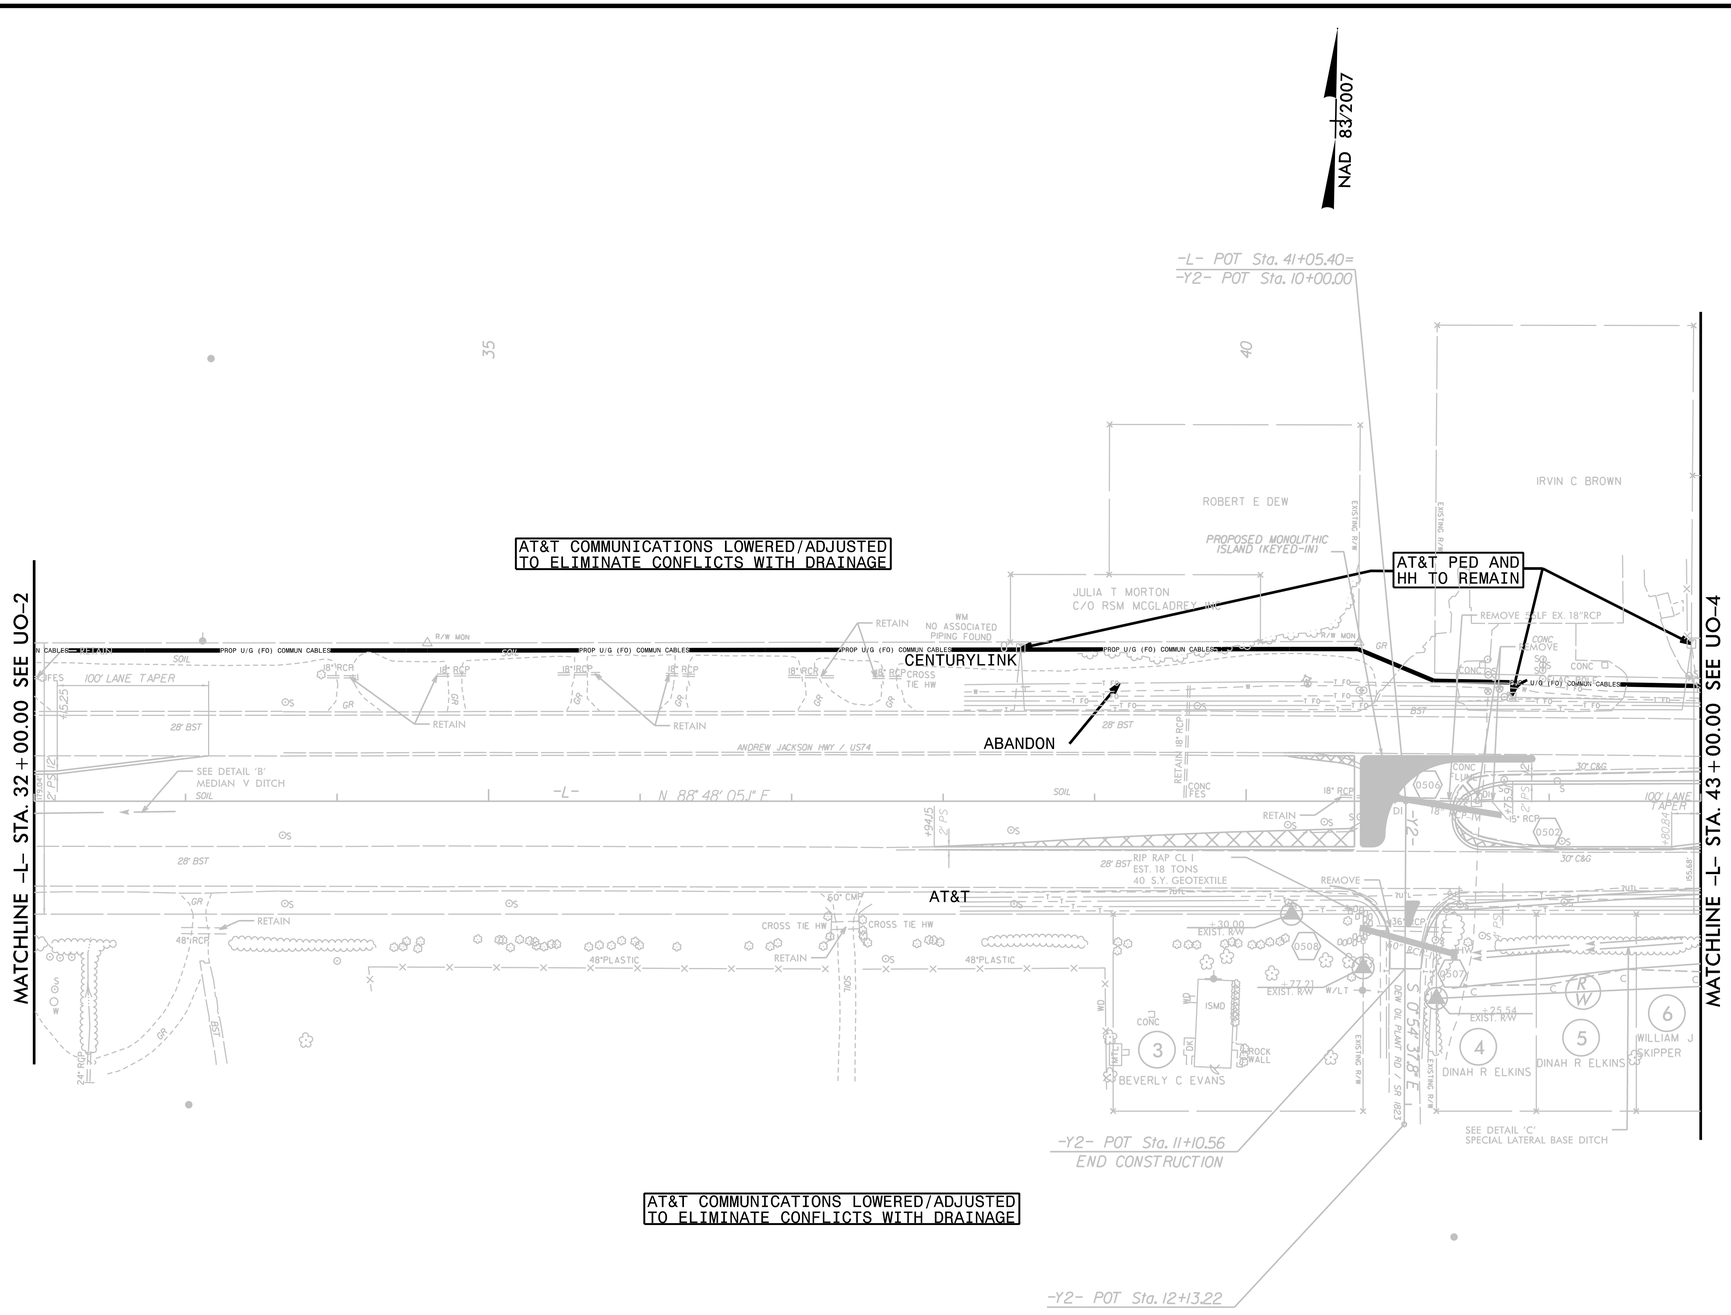

8/17/99

$$$$SYSTIME$$$$
$$$$DGN$$$$
$$$$USERNAME$$$$