PROJECT REFERENCE NO.	SHEET NO.
W-5601EV	UO-4
THIS SHEET CORRESPONDS TO RDY-6	

UTILITIES BY OTHERS

NOTE:
ALL UTILITY WORK SHOWN ON THIS SHEET WILL BE DONE BY OTHERS. NO PAYMENT WILL BE MADE TO THE CONTRACTOR FOR UTILITY WORK SHOWN ON THIS SHEET.

NAD 83/2001

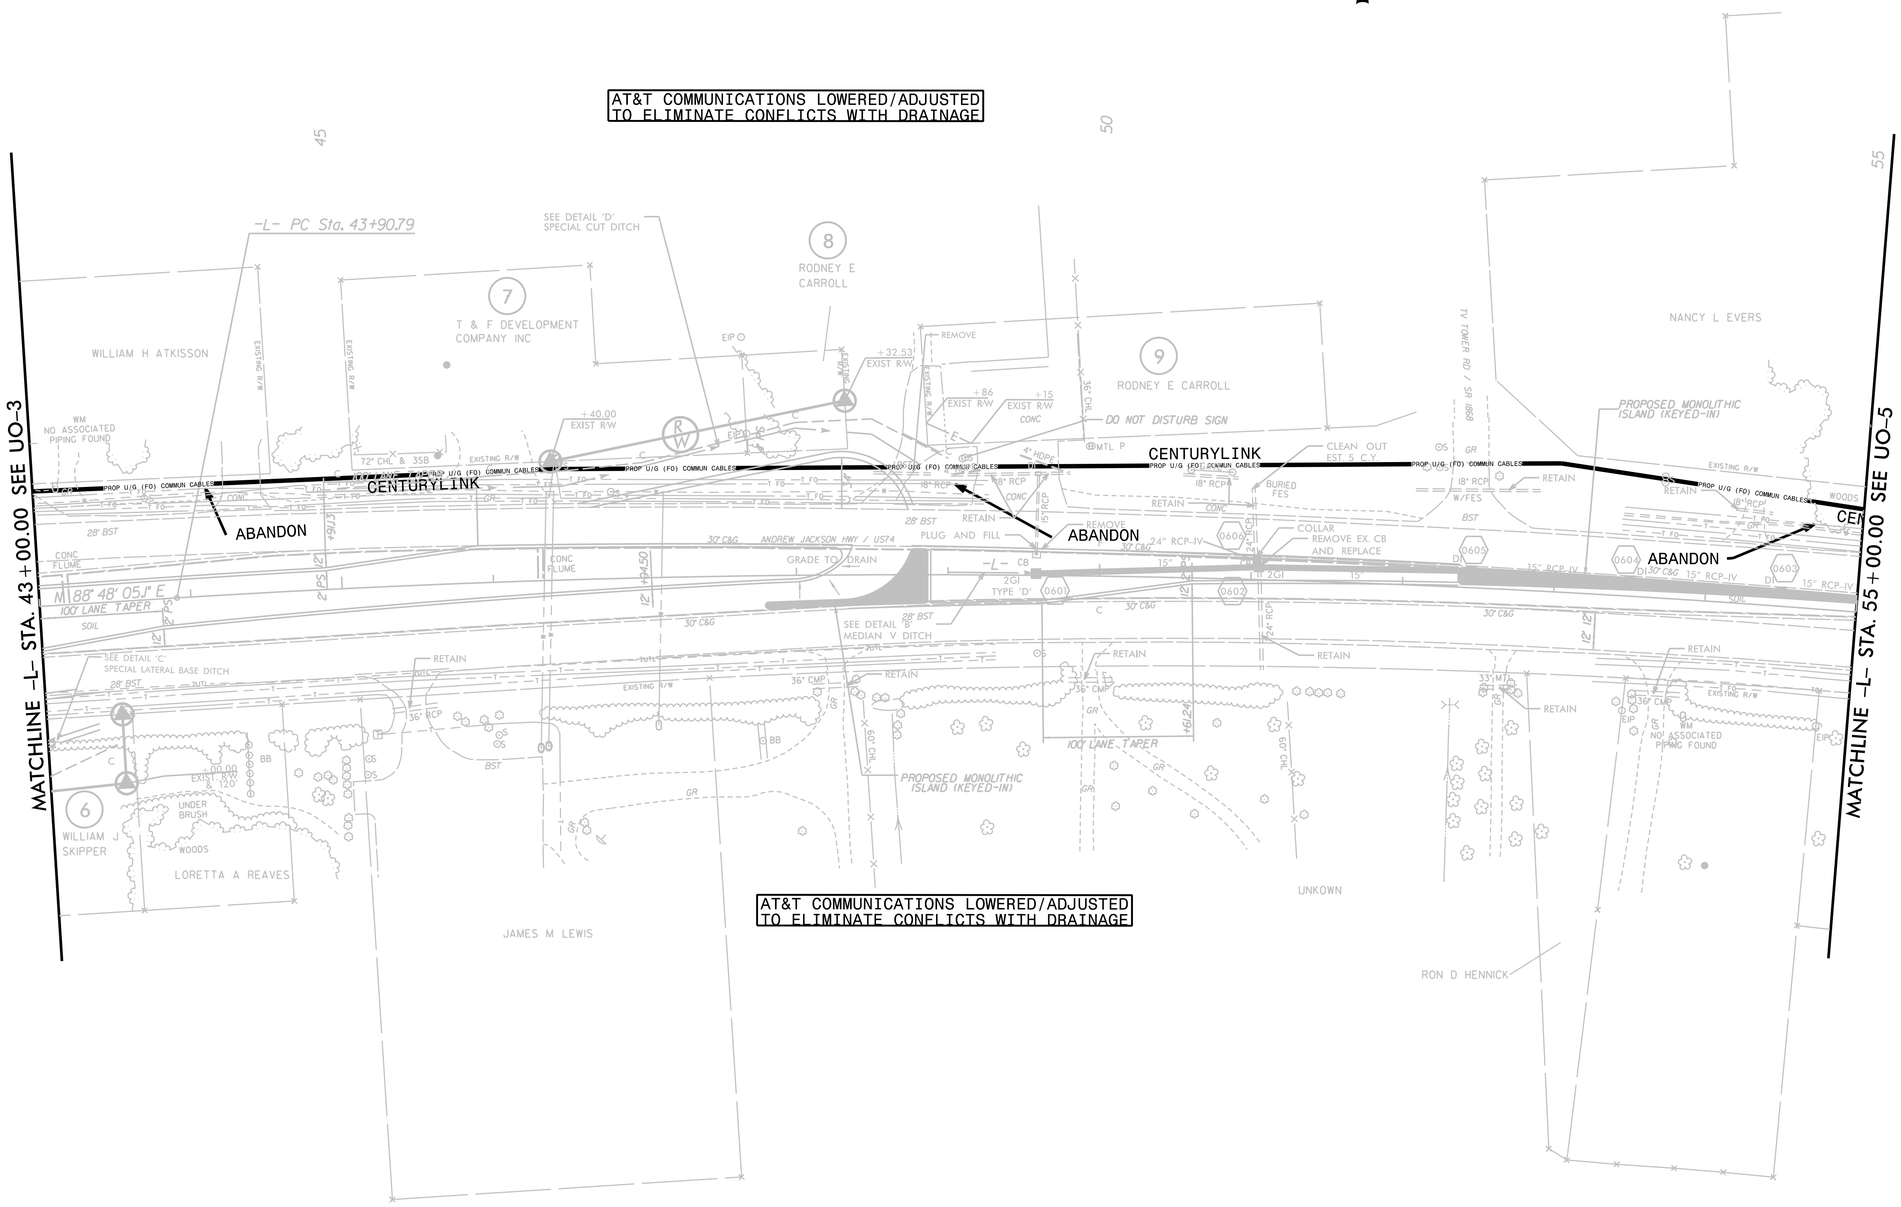

AT&T COMMUNICATIONS LOWERED/ADJUSTED TO ELIMINATE CONFLICTS WITH DRAINAGE

8/17/99

SYSTIME
DGN
USERNAME