DocuSign Envelope ID: 1F8CC646-6FE0-4C00-8CA5-2BEA1E8B91B6

5/28/99

PROJECT REFERENCE NO.	SHEET NO.
U-4405	50

ROADWAY DESIGN ENGINEER

NORTH CAROLINA PROFESSIONAL SEAL 024929 ENGINEER CLINTON J. MORGAN

Clinton J. Morgan 5/15/2018

HYDRAULICS ENGINEER

NORTH CAROLINA PROFESSIONAL SEAL 20147 ENGINEER FRANK F. FLEMING

Frank F Fleming 5/15/2018

DOCUMENT NOT CONSIDERED FINAL UNLESS ALL SIGNATURES COMPLETED

–Y43–

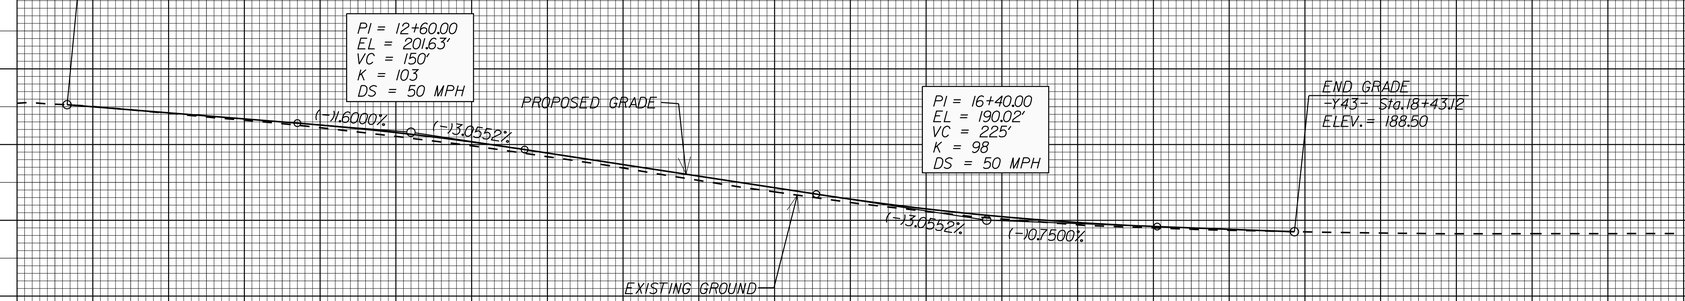

NOTE: SEE SHEET 27 & 32 FOR –Y43– PLAN VIEW

–Y44–

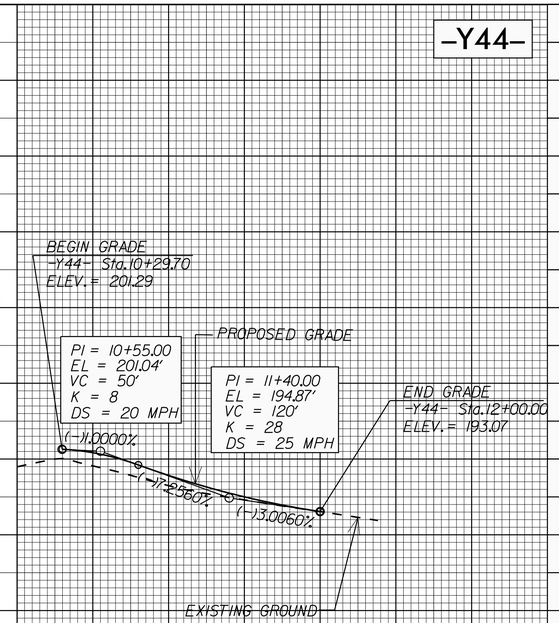

NOTE: SEE SHEET 27 FOR –Y44– PLAN VIEW

–SR1–

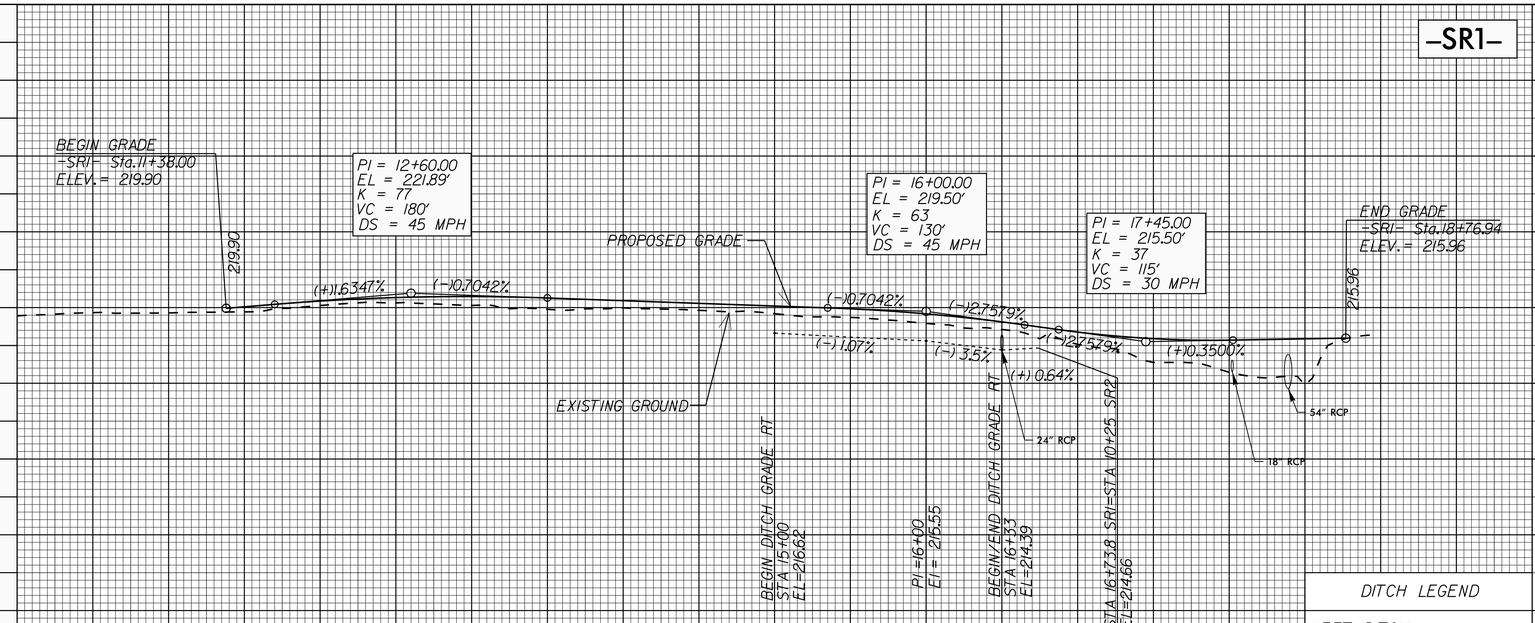

NOTE: SEE SHEET 28 FOR –SR1– PLAN VIEW

10 11 12 13 14 15 16 17 18 19

25-APR-2018 14:35
R:\Roadway\PLNS\u4405_rdy_pfl.psh.dgn
$$$$USERNAME$$$$