DocuSign Envelope ID: 279CE2CC-CA15-4D51-9208-E0B10FE08B9B

TIP NO.	SHEET NO.
U-4405	SIGN-16

APPROVED: DocuSigned by: Betsy L. Watson 35E67BB34F8743F...

DATE: 4/19/2018

SEAL

NORTH CAROLINA PROFESSIONAL SEAL 29449 ENGINEER BETSY L. WATSON

DOCUMENT NOT CONSIDERED FINAL UNLESS ALL SIGNATURES COMPLETED

Stantec

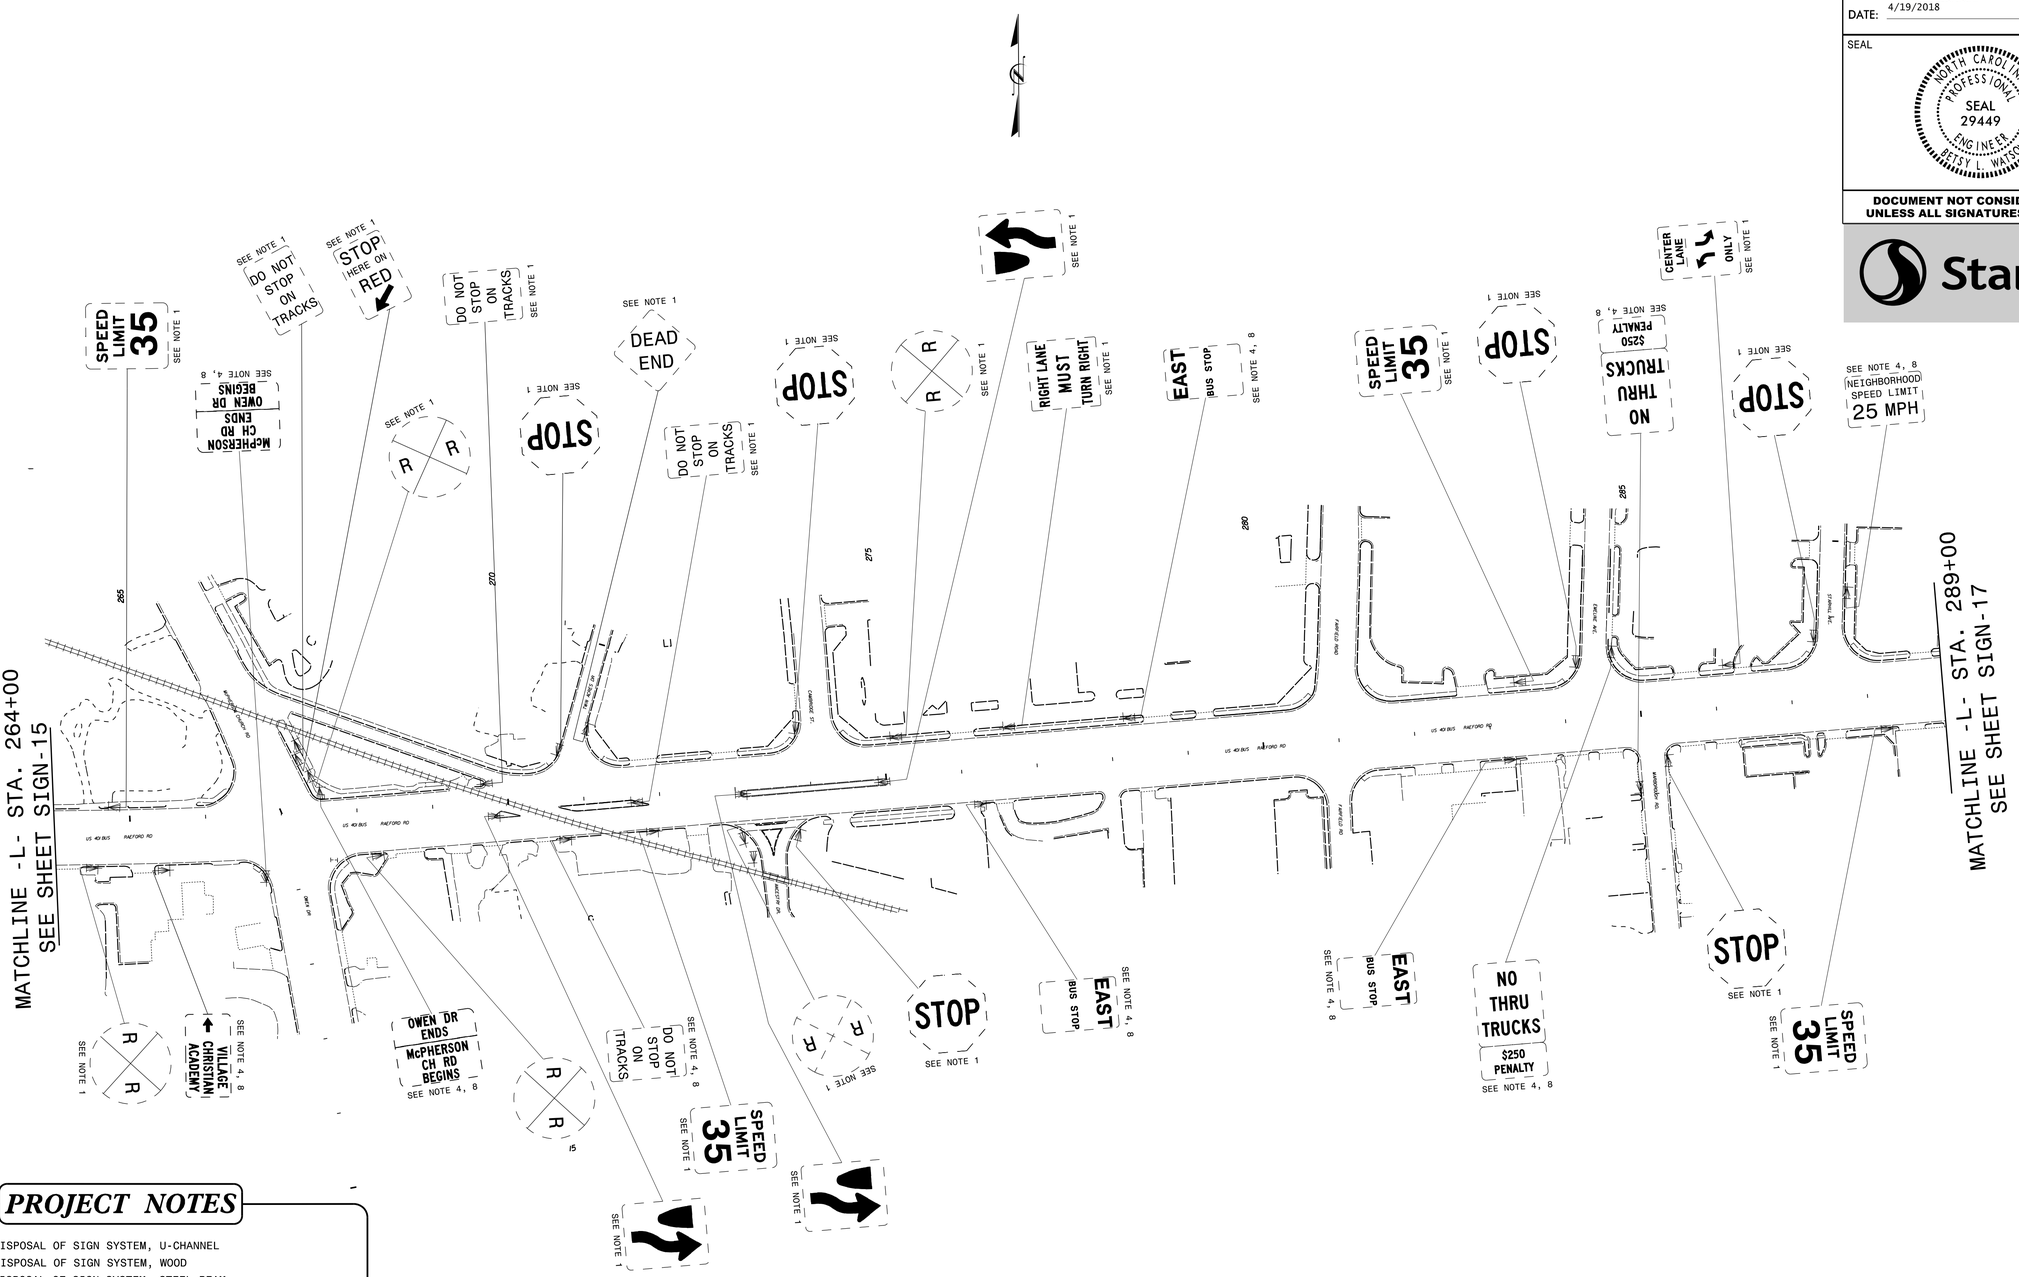

PROJECT NOTES

1 DISPOSAL OF SIGN SYSTEM, U-CHANNEL
2 DISPOSAL OF SIGN SYSTEM, WOOD
3 DISPOSAL OF SIGN SYSTEM, STEEL BEAM
4 DISPOSAL OF SUPPORT, U-CHANNEL
5 DISPOSAL OF SUPPORT, WOOD
6 DISPOSAL OF SIGN, A OR B (OVERHEAD)
7 DISPOSAL OF SIGN SYSTEM ON SPANWIRE
8 RELOCATE SIGN, TYPE D
9 SIGN ERECTION, TYPE A (OVERHEAD)
10 SIGN ERECTION, TYPE A (GROUND MOUNTED)
11 SIGN ERECTION, TYPE D, E, AND F
12 SIGN ERECTION, RELOCATE SIGN TYPE D

EXISTING SIGNING

4/19/2018
U:\Traffic\Signing\CADD\Signing\Signing Plan Sheets\Existing Signs\U-4405_EXISTING_SIGN_16.dgn
lhambright