DocuSign Envelope ID: D6E19B87-1106-44A9-92A1-BD1709805351

PROJECT REFERENCE NO.	SHEET NO.
U-4405	SIG-74.0

DEFAULT PHASING DIAGRAM

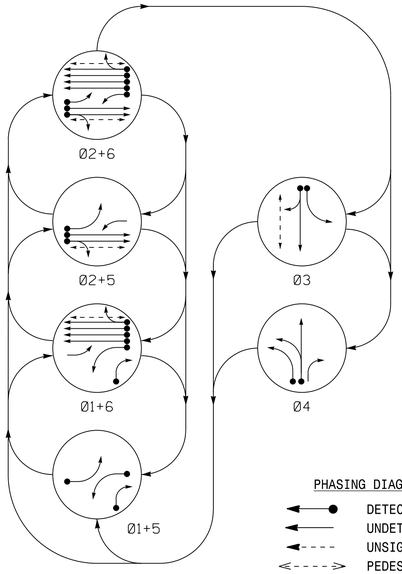

PHASING DIAGRAM DETECTION LEGEND

- DETECTED MOVEMENT
- UNDETECTED MOVEMENT (OVERLAP)
- UNSIGNALIZED MOVEMENT
- PEDESTRIAN MOVEMENT

DEFAULT PHASING TABLE OF OPERATION

SIGNAL FACE	PHASE Ø1+5	Ø1+6	Ø2+5	Ø2+6	Ø3	Ø4	FLASH
11	←●	←	F Y	F Y	←R	←R	←Y
21,22	R	R	G	G	R	R	Y
31	R	R	R	R	G ←	R	R
32	R	R	R	R	G	R	R
41	R	R	R	R	G ←	R	R
42	R / R	R / R	R	R	R	G	R
51	←●	F Y ←	←	F Y ←	←R	←R	←Y
61,62,63	R	G	R	G	R	R	Y
P21,P22	DW	DW	W	W	DW	DW	DRK
P31,P32	DW	DW	DW	DW	W	DW	DRK
P61,P62	DW	W	DW	W	DW	DW	DRK

ALTERNATE PHASING DIAGRAM

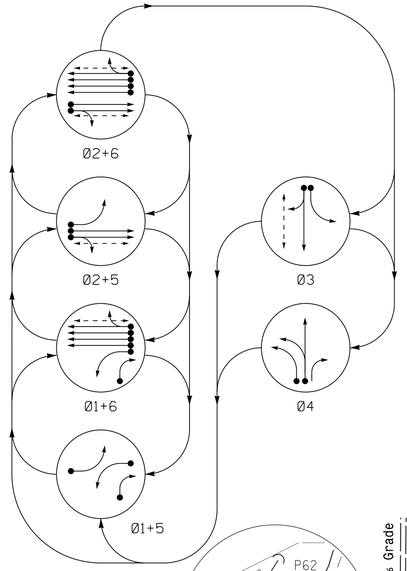

ALTERNATE PHASING TABLE OF OPERATION

SIGNAL FACE	PHASE Ø1+5	Ø1+6	Ø2+5	Ø2+6	Ø3	Ø4	FLASH
11	←●	←	←R	←R	←R	←R	←Y
21,22	R	R	G	G	R	R	Y
31	R	R	R	R	G ←	R	R
32	R	R	R	R	G	R	R
41	R	R	R	R	G ←	R	R
42	R / R	R / R	R	R	R	G	R
51	←●	←R	←	←R	←R	←R	←Y
61,62,63	R	G	R	G	R	R	Y
P21,P22	DW	DW	W	W	DW	DW	DRK
P31,P32	DW	DW	DW	DW	W	DW	DRK
P61,P62	DW	W	DW	W	DW	DW	DRK

ASC/3 DETECTOR INSTALLATION CHART

DETECTOR LOOP	SIZE (FT)	DISTANCE FROM STOPBAR (FT)	TURNS	NEW LOOP	PROGRAMMING PHASE	CALLING	EXTEND TIME	DELAY TIME	USE ADDED INITIAL	TYPE	SYSTEM LOOP	NEW CARD
1A	6X40	0	✳	-	1	Yes	-	15★	-	S	-	X
					6#	Yes	-	-	-	S	-	X
1B	6X40	0	✳	-	1	Yes	-	15	-	S	-	X
2A	6X6	70	✳	-	2	Yes	-	-	-	S	-	X
2B	6X6	70	✳	-	2	Yes	-	-	-	S	-	X
3A	6X40	0	✳	-	3	Yes	-	3	-	S	-	X
3B	6X40	0	✳	-	3	Yes	-	10	-	S	-	X
4A	6X40	0	✳	-	4	Yes	-	3	-	S	-	X
4B	6X40	0	✳	-	4	Yes	-	-	-	S	-	X
5A	6X40	0	✳	-	5	Yes	-	15★	-	S	-	X
					2#	Yes	-	-	-	S	-	X
6A	6X6	70	✳	-	6	Yes	-	-	-	S	-	X
6B	6X6	70	✳	-	6	Yes	-	-	-	S	-	X
6C	6X6	70	✳	-	6	Yes	-	-	-	S	-	X
6D	6X6	70	✳	-	6	Yes	-	-	-	S	-	X

✳ Video Detection Area.
Camera locations should be confirmed in the field by the contractor in order to provide detection of the areas indicated.
Disable Phase(s) call during Alternate Phasing Operation.
★ Reduce delay from 15 to 3 seconds during Alternate Phasing Operation.

SIGNAL FACE I.D.

All Heads L.E.D.

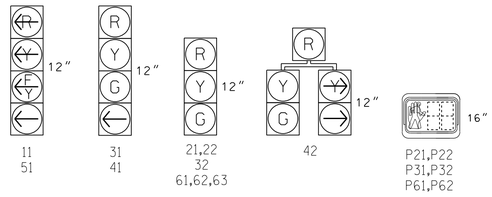

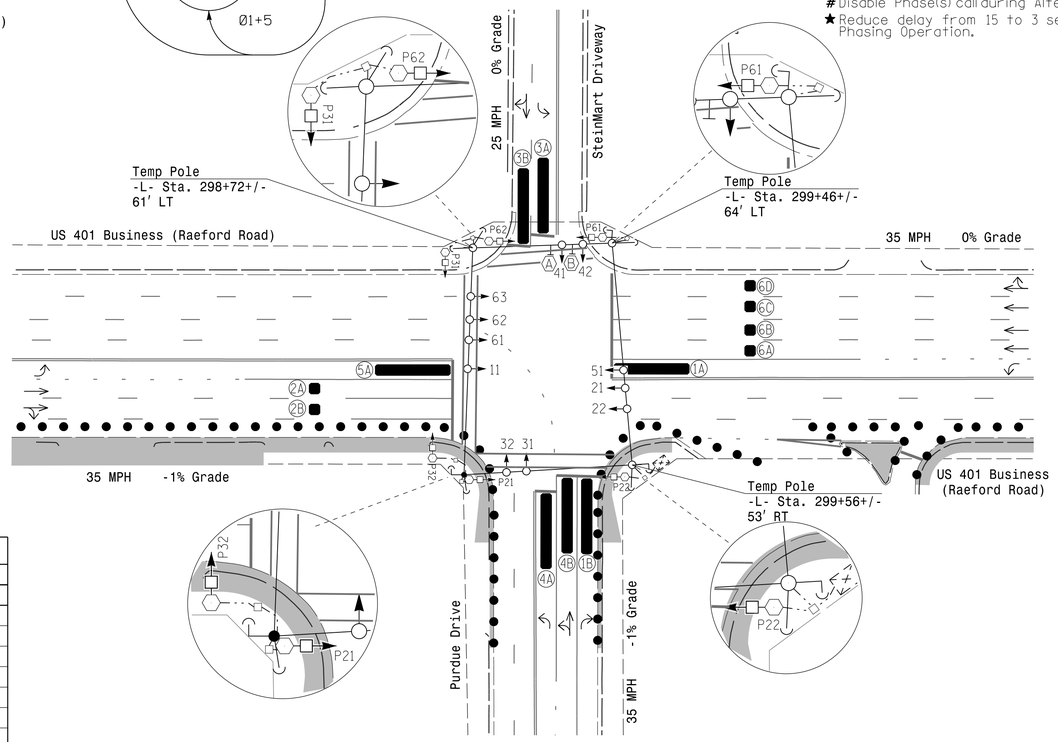

ASC/3 TIMING CHART

FEATURE	PHASE 1	2	3	4	5	6
Min Green *	7	10	7	7	7	10
Walk *	-	7	7	-	-	7
Ped Clear	-	17	24	-	-	12
Veh. Extension *	2.0	3.0	2.0	2.0	2.0	3.0
Max 1 *	20	90	25	25	20	90
Yellow	3.0	3.9	3.2	3.9	3.0	3.9
Red Clear	2.3	2.0	3.1	2.3	2.9	2.0
Red Revert	-	-	-	-	-	-
Actuations B4 Add *	-	-	-	-	-	-
Seconds /Actuation *	-	-	-	-	-	-
Max Initial *	-	-	-	-	-	-
Time Before Reduction *	-	-	-	-	-	-
Time To Reduce *	-	-	-	-	-	-
Minimum Gap	-	-	-	-	-	-
Locking Detector	-	X	-	-	-	X
Recall Position	-	VEH. RECALL	-	-	-	VEH. RECALL
Dual Entry	-	-	-	-	-	-
Simultaneous Gap	X	X	X	X	X	X

* These values may be field adjusted. Do not adjust Min Green and Extension times for phases 2 and 6 lower than what is shown. Min Green for all other phases should not be lower than 4 seconds.

6 Phase Fully Actuated Fayetteville Signal System

NOTES

1. Refer to "Roadway Standard Drawings NCDOT" dated January 2018 and "Standard Specifications for Roads and Structures" dated January 2018.
2. Do not program signal for late night flashing operation unless otherwise directed by the Engineer.
3. Phase 1 and/or Phase 5 may be lagged.
4. The order of Phase 3 and Phase 4 may be reversed.
5. Set all detector units to presence mode.
6. Locate new cabinet foundation so as not to obstruct sight distance of vehicles turning right on red. Relocate existing cabinet and controller onto new foundation.
7. Omit "WALK" and flashing "DON'T WALK" with no pedestrian calls.
8. Program pedestrian heads to countdown the flashing "DON'T WALK" time only.
9. The Division (City) Traffic Engineer will determine hours of use for each phasing plan.
10. Maximum times shown in timing chart are for free-run operation only. Coordinated signal system timing values supersede these values.
11. Pedestrian pedestals are conceptual and shown for reference only. See NCDOT Roadway Standard Drawings 1705.04 Sheets 1-3 for pushbutton location details.
12. Field adjust temporary poles as needed.

LEGEND

PROPOSED		EXISTING
○→	Traffic Signal Head	●→
◐→	Modified Signal Head	N/A
⊣	Sign	⊣
▼	Pedestrian Signal Head With Push Button & Sign	■
○	Signal Pole with Guy	●
○	Signal Pole with Sidewalk Guy	●
▭	Inductive Loop Detector	▭
⊠	Controller & Cabinet	⊠
□	Junction Box	■
-·-·-	2-in Underground Conduit	-·-·-
N/A	Right of Way	———
→	Directional Arrow	→
▬	Video Detection Area	N/A
⬡	Type II Signal Pedestal	⬢
▭	Construction Zone	N/A
●●●	Drums	N/A
Ⓐ	Left Arrow "ONLY" Sign (R3-5L)	Ⓐ
Ⓑ	Combined Through and Left Arrow Sign (R3-6L)	Ⓑ

Signal Upgrade
Temporary Design 1 - TMP Phase I

DOCUMENT NOT CONSIDERED FINAL UNLESS ALL SIGNATURES COMPLETED

Stantec
Stantec Consulting Services Inc.
801 Jones Franklin Road-Suite 300
Raleigh, NC 27606
Tel. (919) 851-6866
Fax. (919) 851-7024
www.stantec.com
License No. F-0672

Prepared for the Offices of:
Transportation Mobility and Safety Division
STATE OF NORTH CAROLINA DEPARTMENT OF TRANSPORTATION
Signal Design Section
750 N.Greenfield Pkwy.Garner,NC 27529

US 401 Business (Raeford Road) at Purdue Drive/ SteinMart Driveway

Division 6 Cumberland County Fayetteville

PLAN DATE:	March 2018	REVIEWED BY:	E D Harris
PREPARED BY:	G B Spell	REVIEWED BY:	B L Watson

REVISIONS	INIT.	DATE

SCALE 0 40 1"=40'

NORTH CAROLINA PROFESSIONAL SEAL 29449 ENGINEER BETSEY L. WATSON

DocuSigned by: Betsey L. Watson 3/29/2018
SIGNATURE DATE

SIG. INVENTORY NO. 06-0224TI

3/29/2018 10:26:01 AM
U:\Raleigh\Signals\Designs\Signal Designs\Temporary Signal Designs\Phase 1\U-4405_sig_dsn_06-0224TI.dgn
User:rmuncey