PROJECT REFERENCE NO.	SHEET NO.
U-4405	UC-23

DESIGNED BY: AMH
DRAWN BY: AMH/AB
CHECKED BY: AMH
APPROVED BY: MWF
REVISED:

NORTH CAROLINA DEPARTMENT OF TRANSPORTATION
UTILITIES ENGINEERING SEC.
PHONE:(919)707-6690
FAX:(919)250-4151

NORTH CAROLINA PROFESSIONAL ENGINEER SEAL 025490 MARK W. FISHER

DocuSigned by: Mark W. Fisher 6/12/2018
UBE3B4AF2BC4C0...

CONSTRUCTION PLANS ONLY

UTILITY CONSTRUCTION

DOCUMENT NOT CONSIDERED FINAL UNTIL ALL SIGNATURES ARE COMPLETED

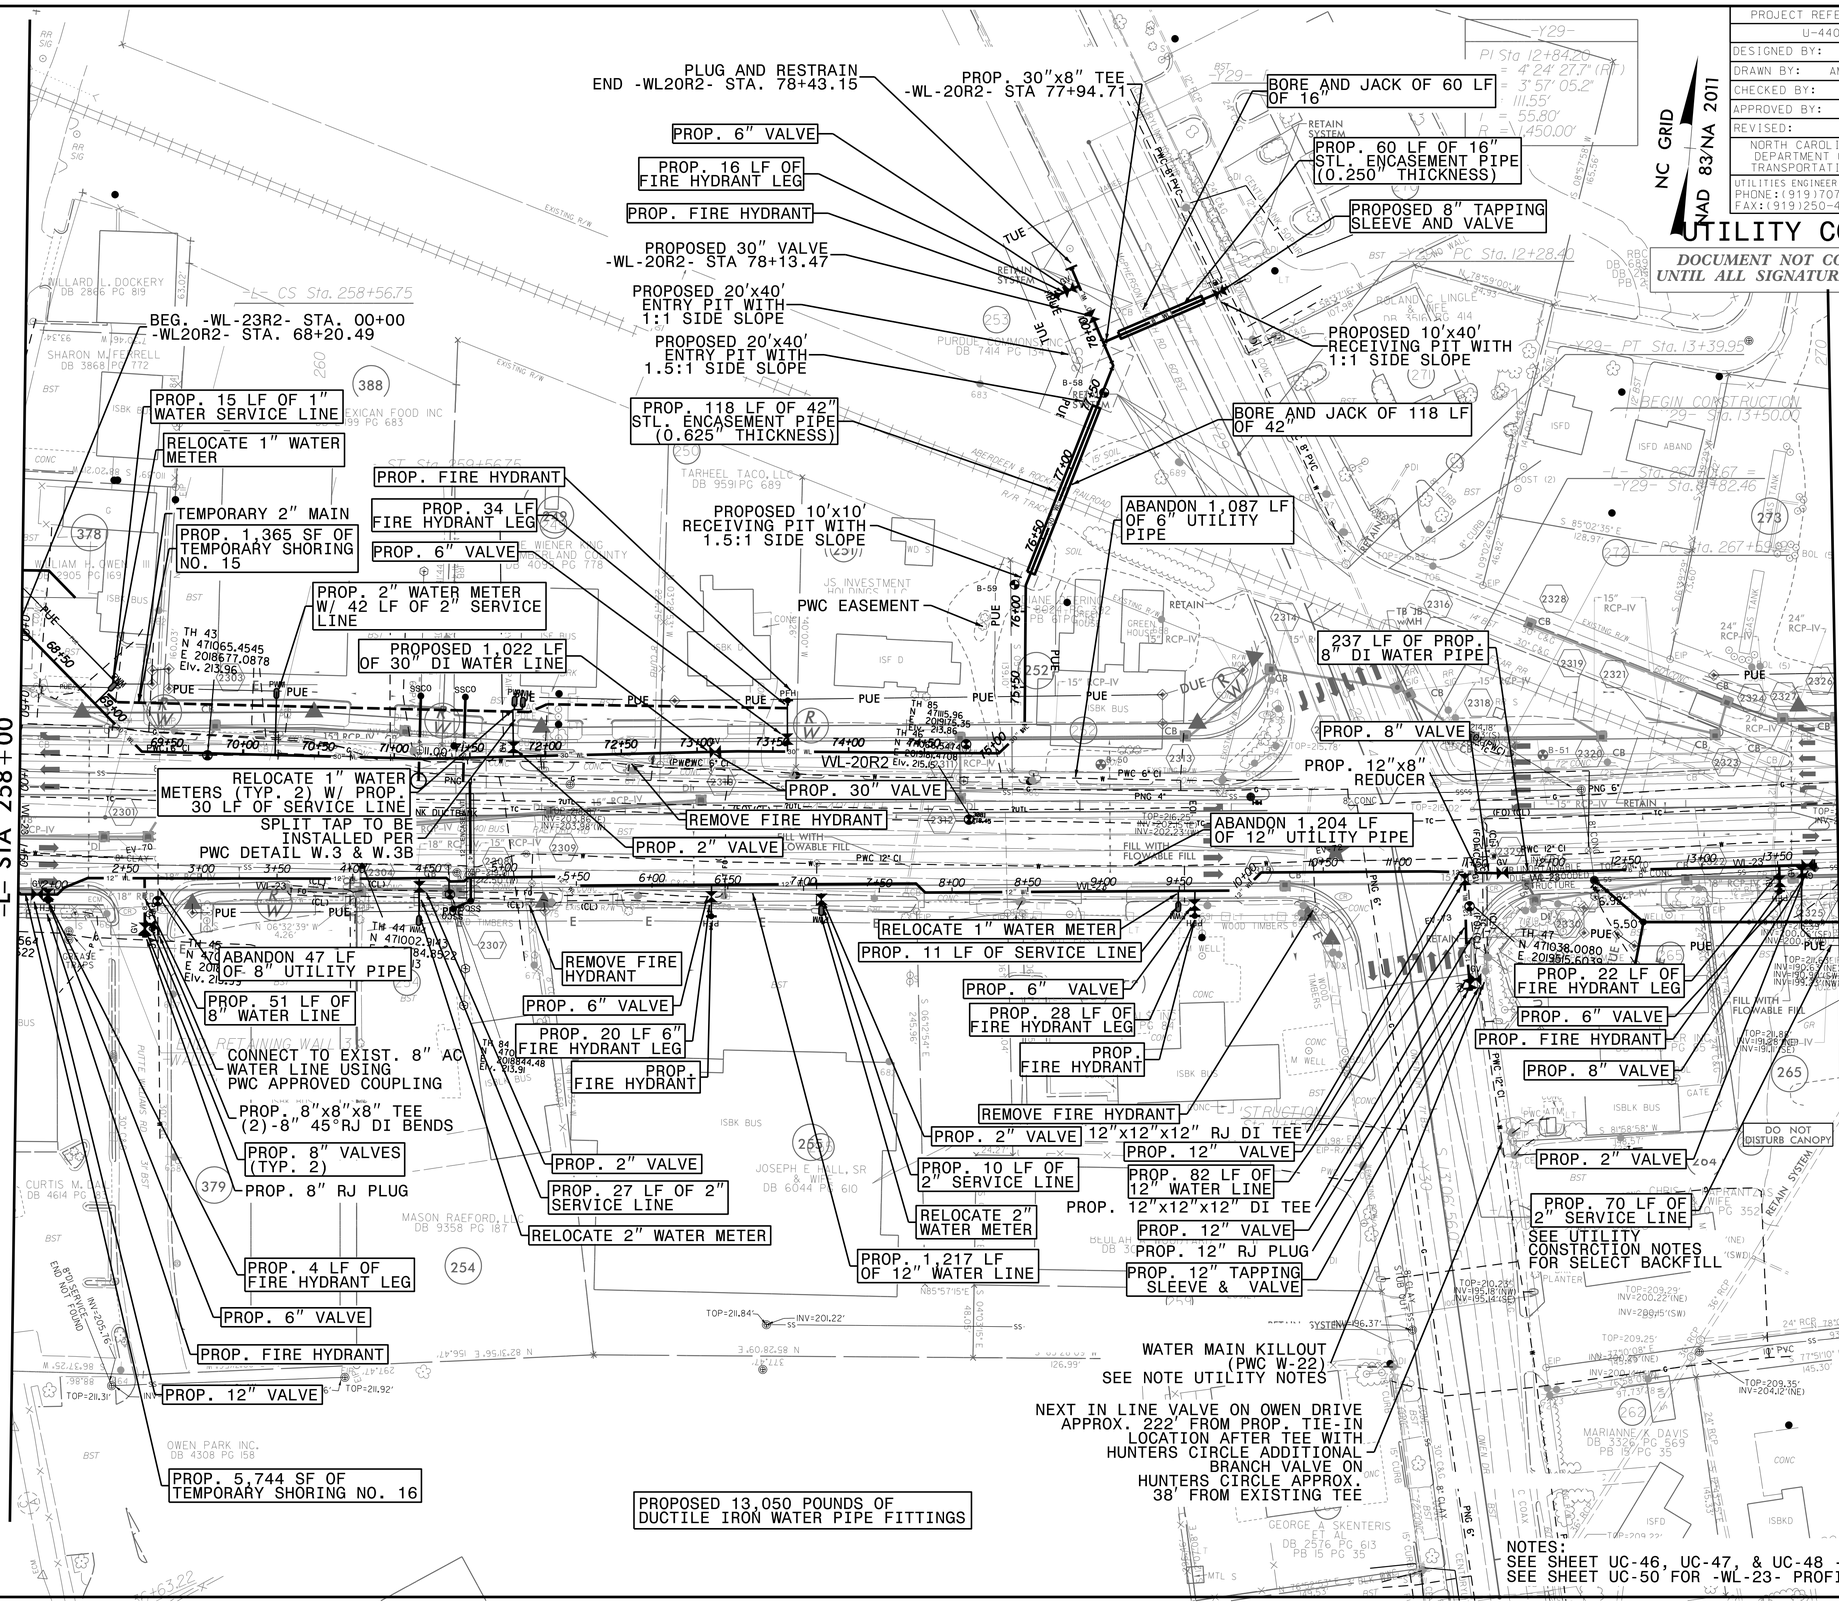

NOTES:
SEE SHEET UC-46, UC-47, & UC-48 -WL-20R2- PROFILE
SEE SHEET UC-50 FOR -WL-23- PROFILE

5/14/99
07-JUN-2018 14:07
L:\Projects\Fayetteville Public Works Commission\2015017700RA Raeford Road NCDOT U 4405\CADD\NCDOT PLANS\Utilities\Engineering\UC\PROJ\u4405_ut_rdy23_uc23_psh.dgn
abernanm A: WK(1917)