DOCUMENT NOT CONSIDERED FINAL
UNTIL ALL SIGNATURES ARE COMPLETED

PROJECT REFERENCE NO.	SHEET NO.
U-4405	UC-36

DESIGNED BY: AMH
DRAWN BY: AMH/AB
CHECKED BY: AMH
APPROVED BY: MWF
REVISED:

NORTH CAROLINA DEPARTMENT OF TRANSPORTATION
UTILITIES ENGINEERING SECTION
PHONE: (919)707-6690
FAX: (919)250-4151

NORTH CAROLINA PROFESSIONAL SEAL 025490 ENGINEER MARK W FISHER

DocuSigned by: Mark W Fisher 6/12/2018
DBE3D784F2C42C...

UTILITY CONSTRUCTION PLANS ONLY

UTILITY CONSTRUCTION

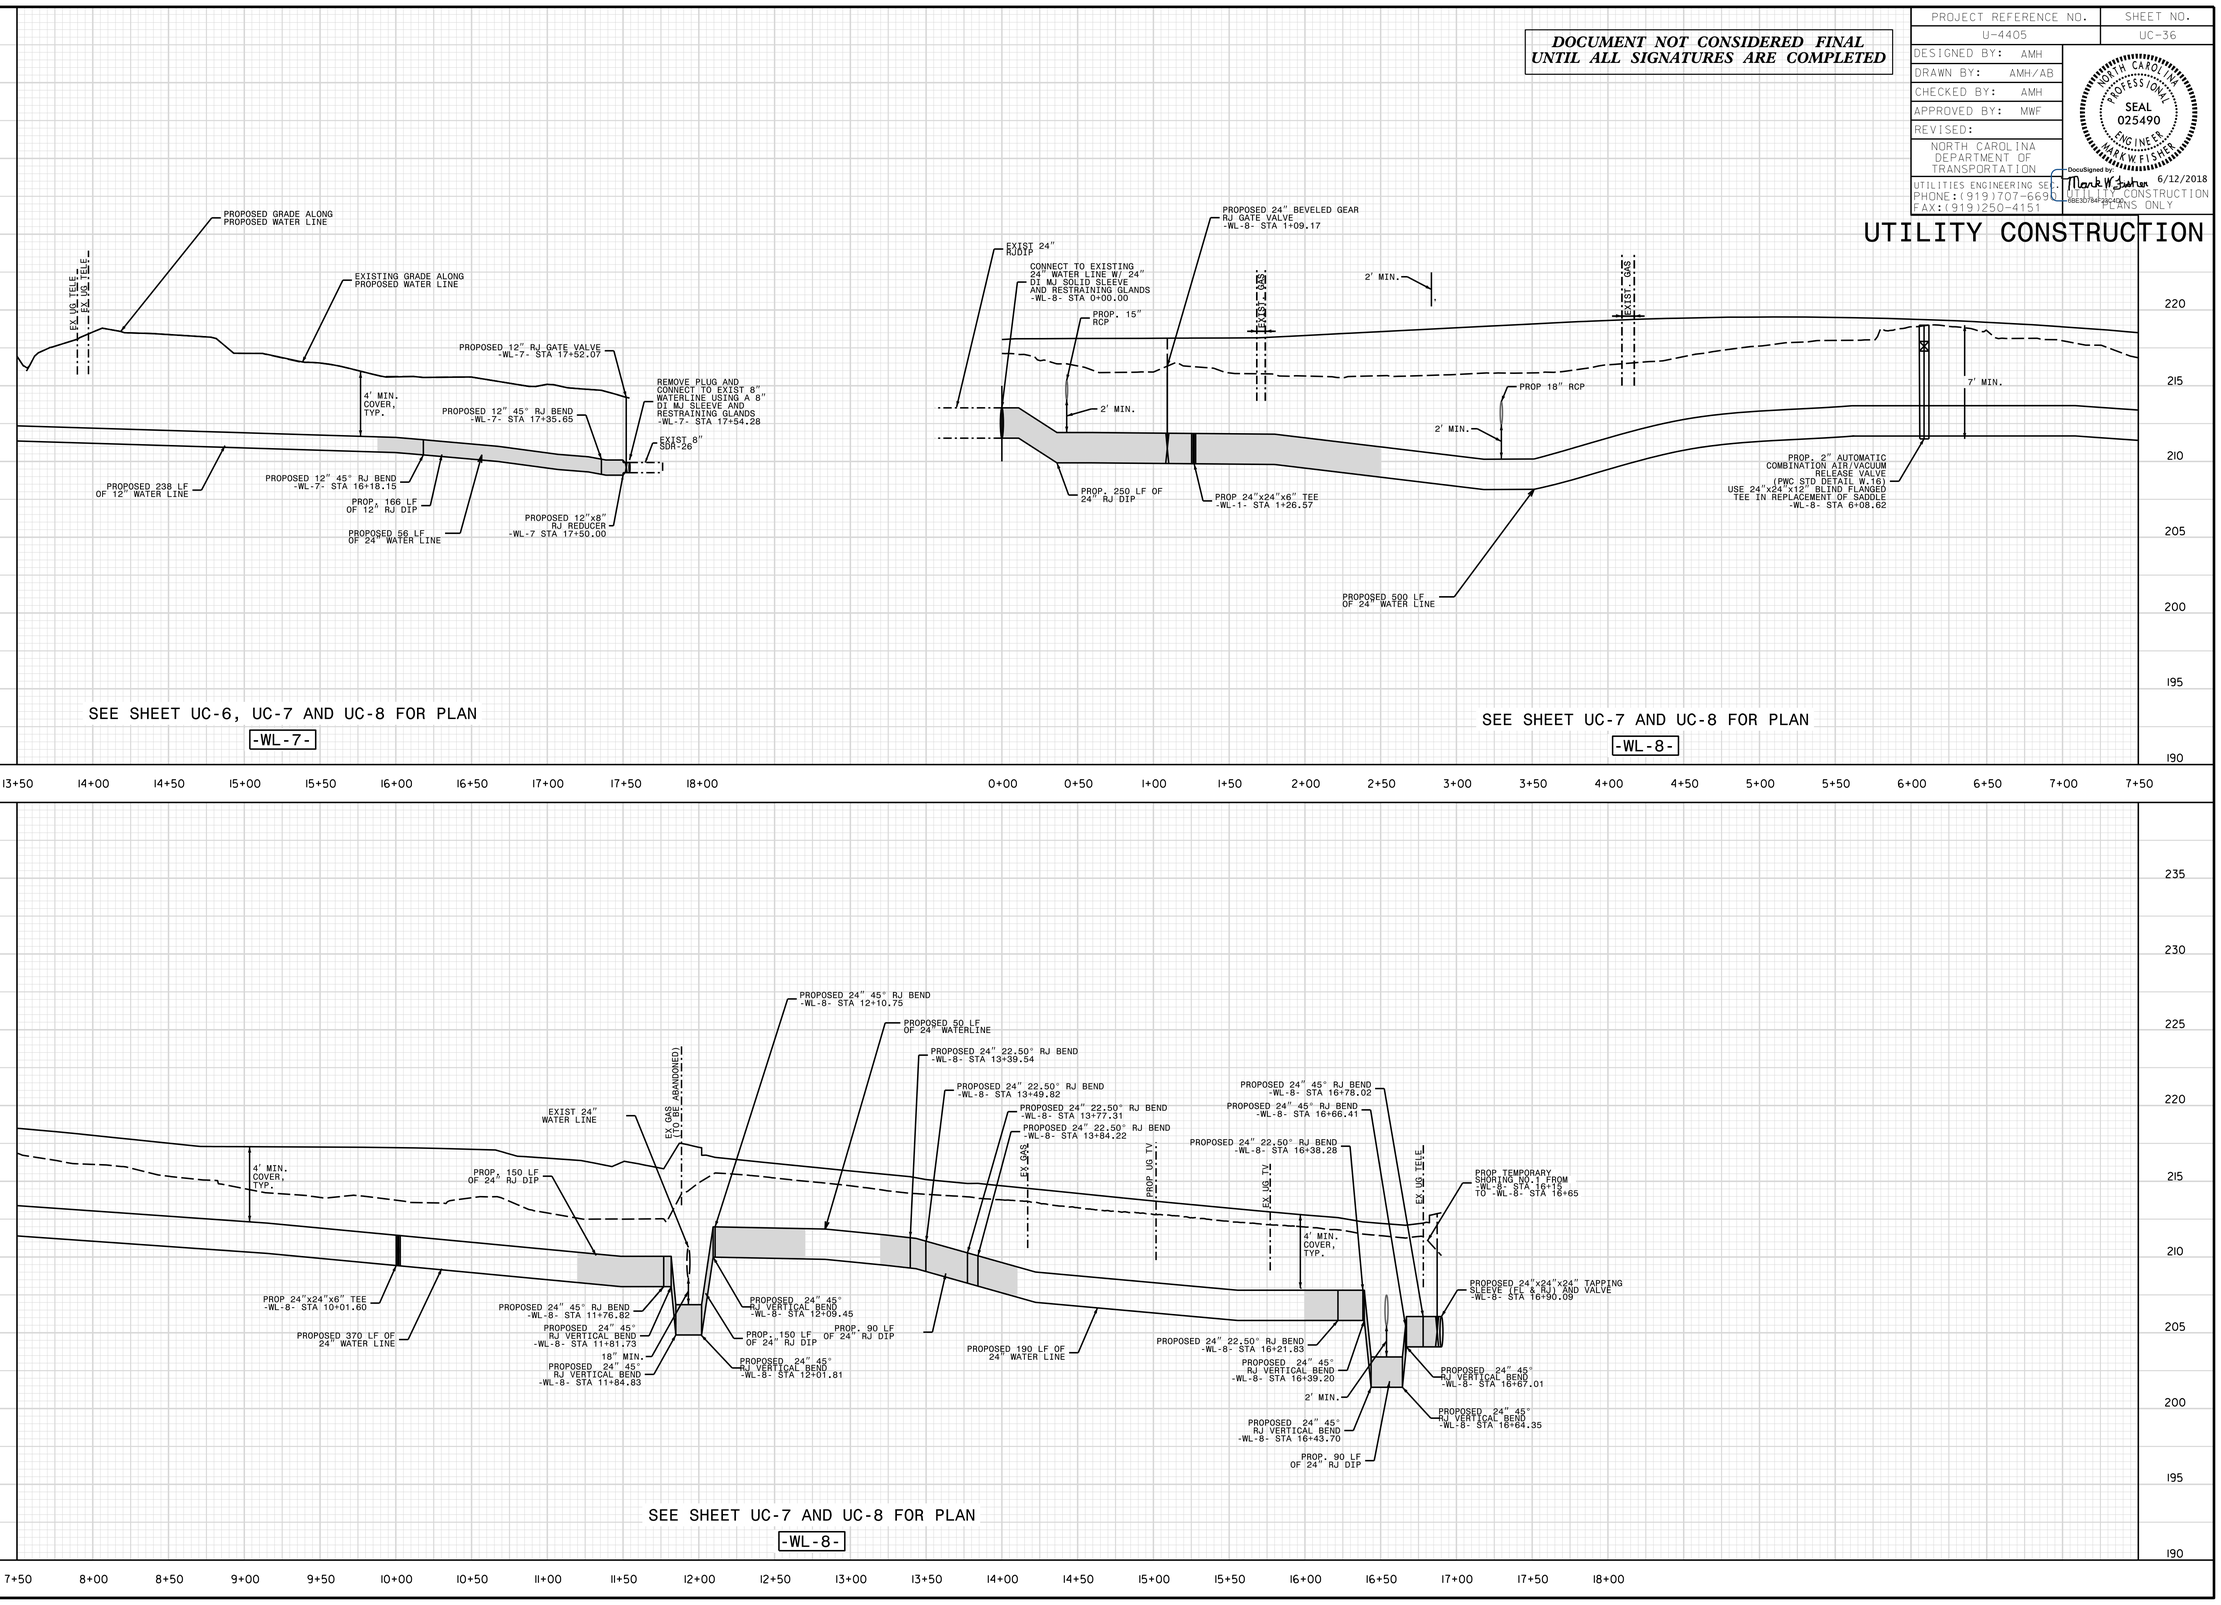

5/28/99
31-MAY-2018 14:39
User:dhumphrey
$$USERNAME
C:\Users\dhumphrey\Documents\Projects\Fayetteville Public Works Commission\2015017700RA Raeford Road NCDOT U 4405\CADD\NCDOT PLANS\Utilities\Engineering\UC\Proj\U4405_ut_pfl_uc36_psh.dgn