5/28/99
07-JUN-2018 12:22
C:\Projects\Fayetteville Public Works Commission\20150177000A Raeford Road NCDOT U 4405\Utilities\Engineering\UC\Proj\U4405_ut_pf1_uc42_psh.dgn
dhumphrey WRI1493

PROJECT REFERENCE NO.	SHEET NO.
U-4405	UC-42
DESIGNED BY: AMH	
DRAWN BY: AMH/AB	
CHECKED BY: AMH	
APPROVED BY: MWF	
REVISED:	

NORTH CAROLINA DEPARTMENT OF TRANSPORTATION

NORTH CAROLINA PROFESSIONAL SEAL 025490 ENGINEER MARK W FISHER

DocuSigned by: Mark W Fisher 6/12/2018

UTILITIES ENGINEERING SECTION
PHONE: (919)707-6690
FAX: (919)250-4151

UTILITY CONSTRUCTION PLANS ONLY

DOCUMENT NOT CONSIDERED FINAL UNTIL ALL SIGNATURES ARE COMPLETED

UTILITY CONSTRUCTION

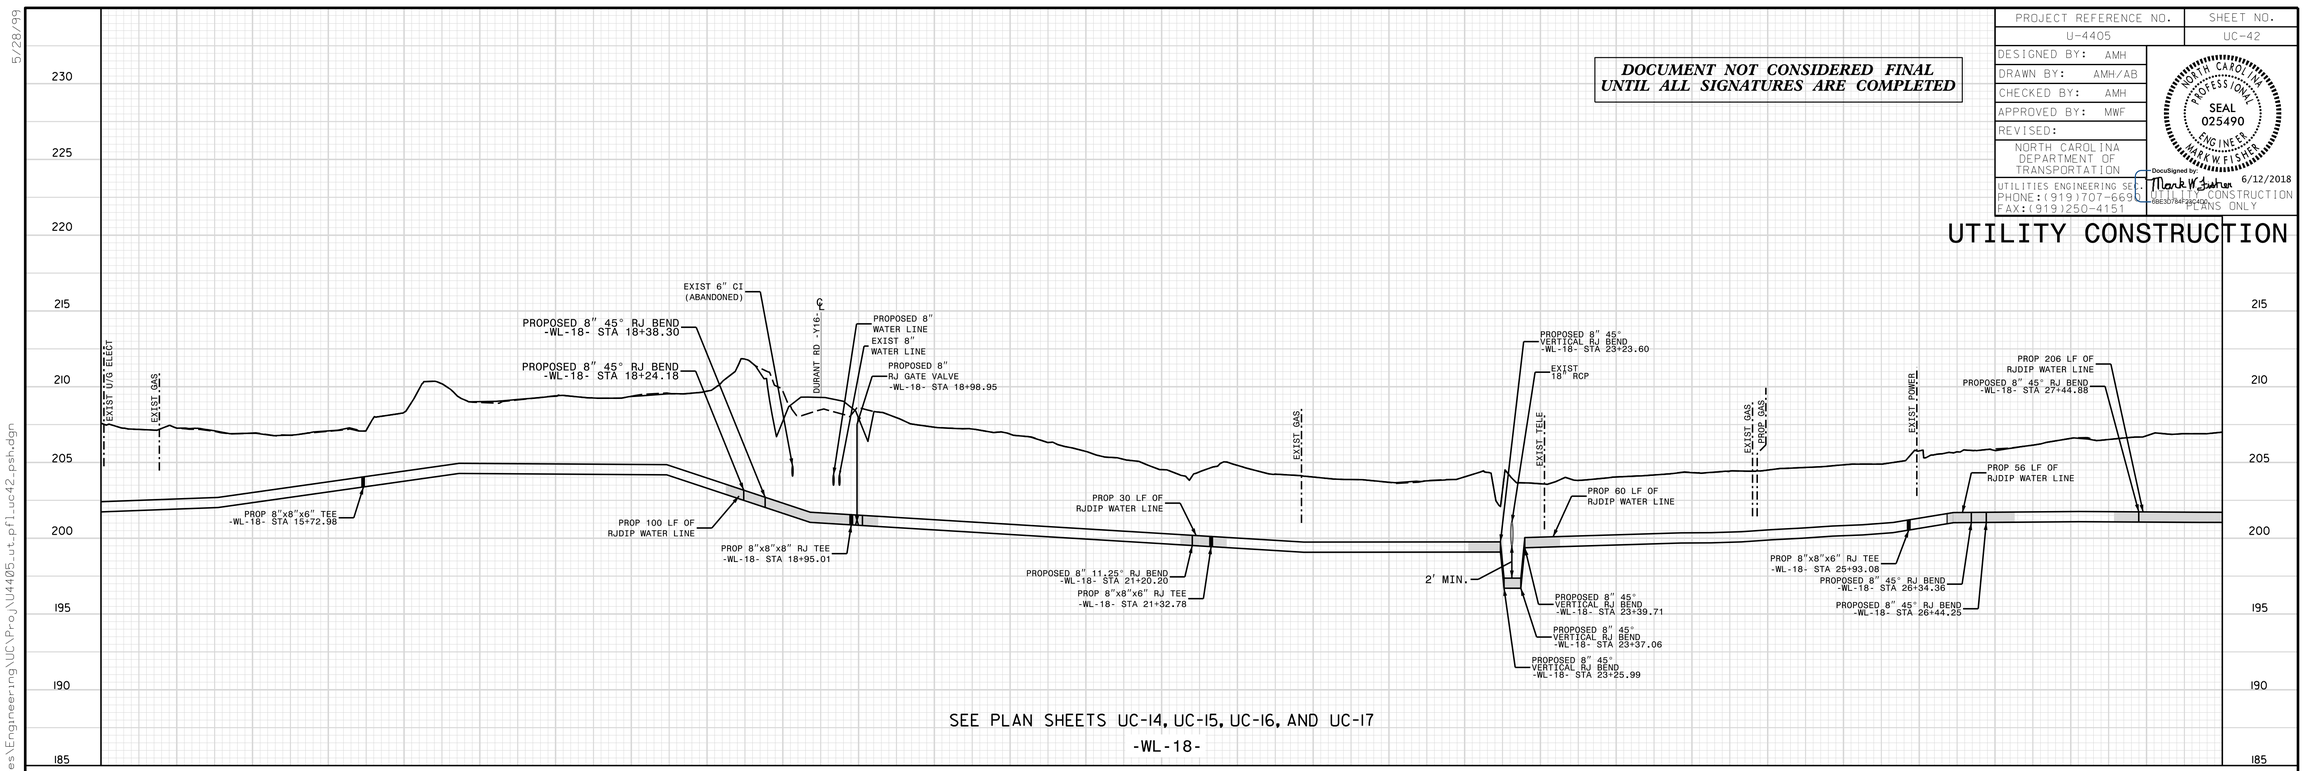

SEE PLAN SHEETS UC-14, UC-15, UC-16, AND UC-17
-WL-18-

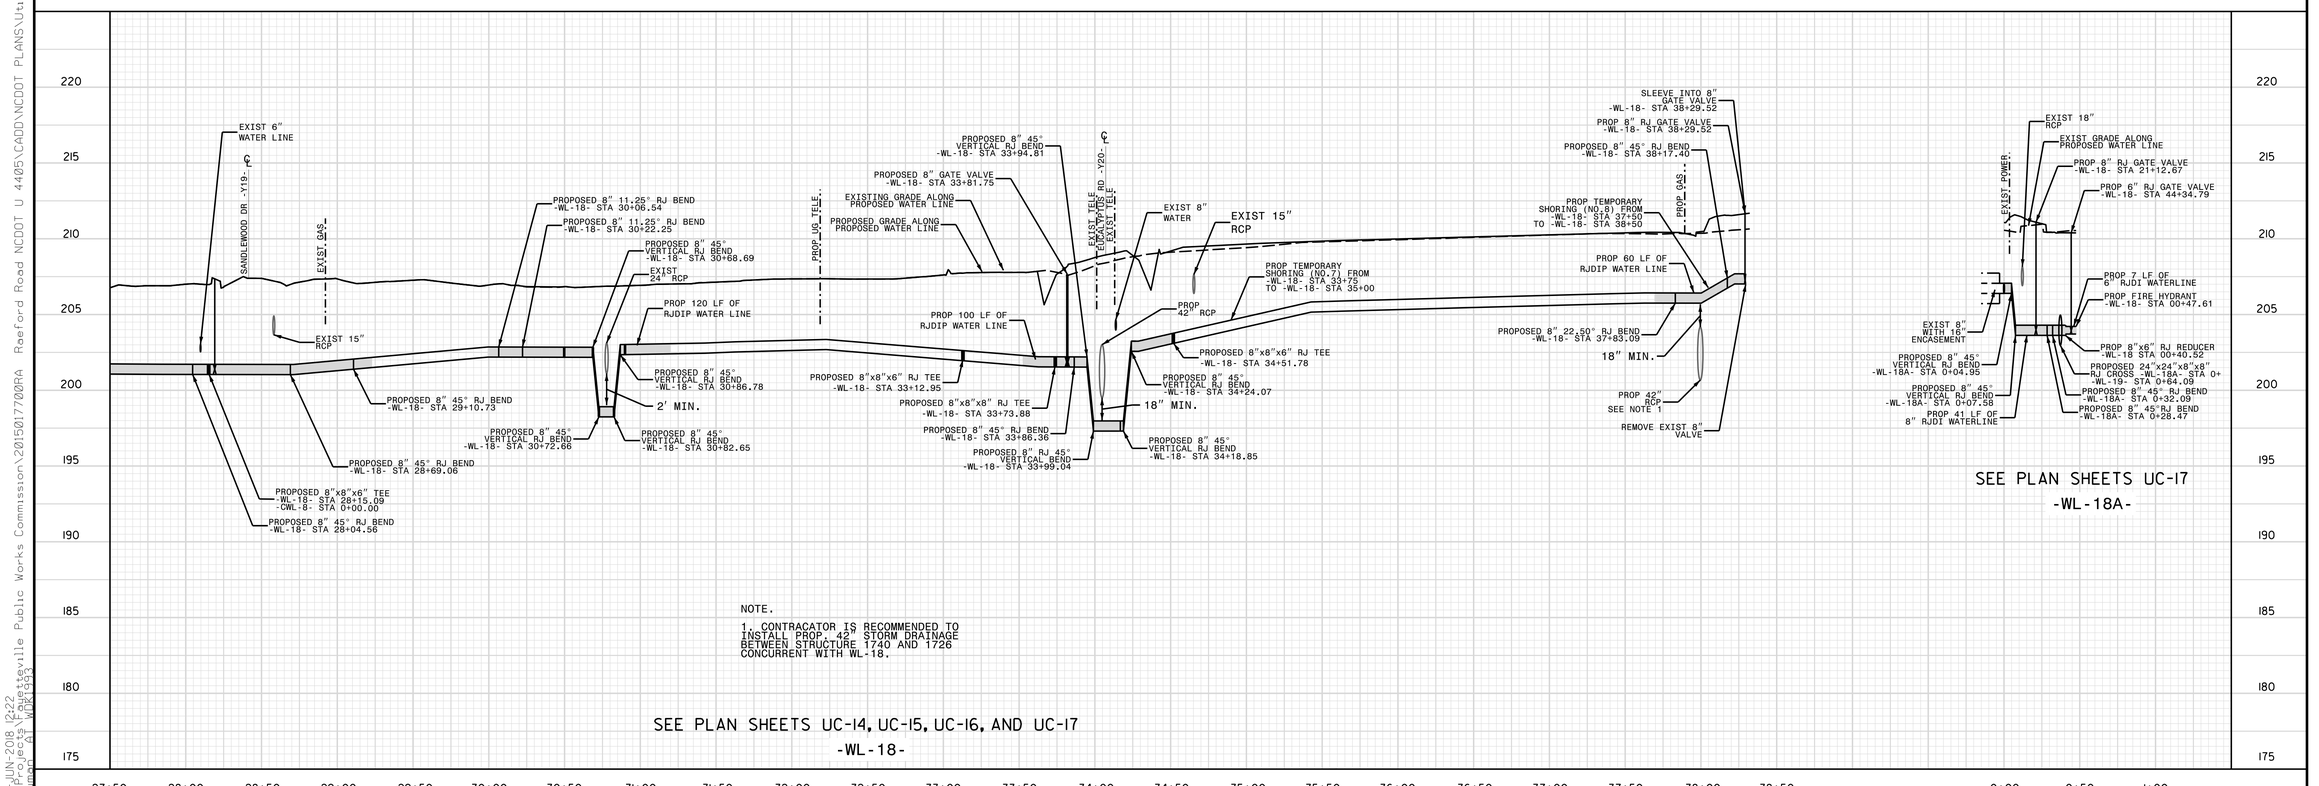

NOTE.

1. CONTRACATOR IS RECOMMENDED TO INSTALL PROP. 42" STORM DRAINAGE BETWEEN STRUCTURE 1740 AND 1726 CONCURRENT WITH WL-18.

SEE PLAN SHEETS UC-14, UC-15, UC-16, AND UC-17
-WL-18-

SEE PLAN SHEETS UC-17
-WL-18A-