DOCUMENT NOT CONSIDERED FINAL UNTIL ALL SIGNATURES ARE COMPLETED

PROJECT REFERENCE NO.	SHEET NO.
U-4405	UC-43

DESIGNED BY: AMH
DRAWN BY: AMH/AB
CHECKED BY: AMH
APPROVED BY: MWF
REVISED:

NORTH CAROLINA DEPARTMENT OF TRANSPORTATION
UTILITIES ENGINEERING SECTION
PHONE: (919)707-6690
FAX: (919)250-4151

NORTH CAROLINA PROFESSIONAL SEAL 025490 ENGINEER MARK W. FISHER

DocuSigned by: Mark W. Fisher 6/12/2018

UTILITY CONSTRUCTION

UTILITY CONSTRUCTION PLANS ONLY

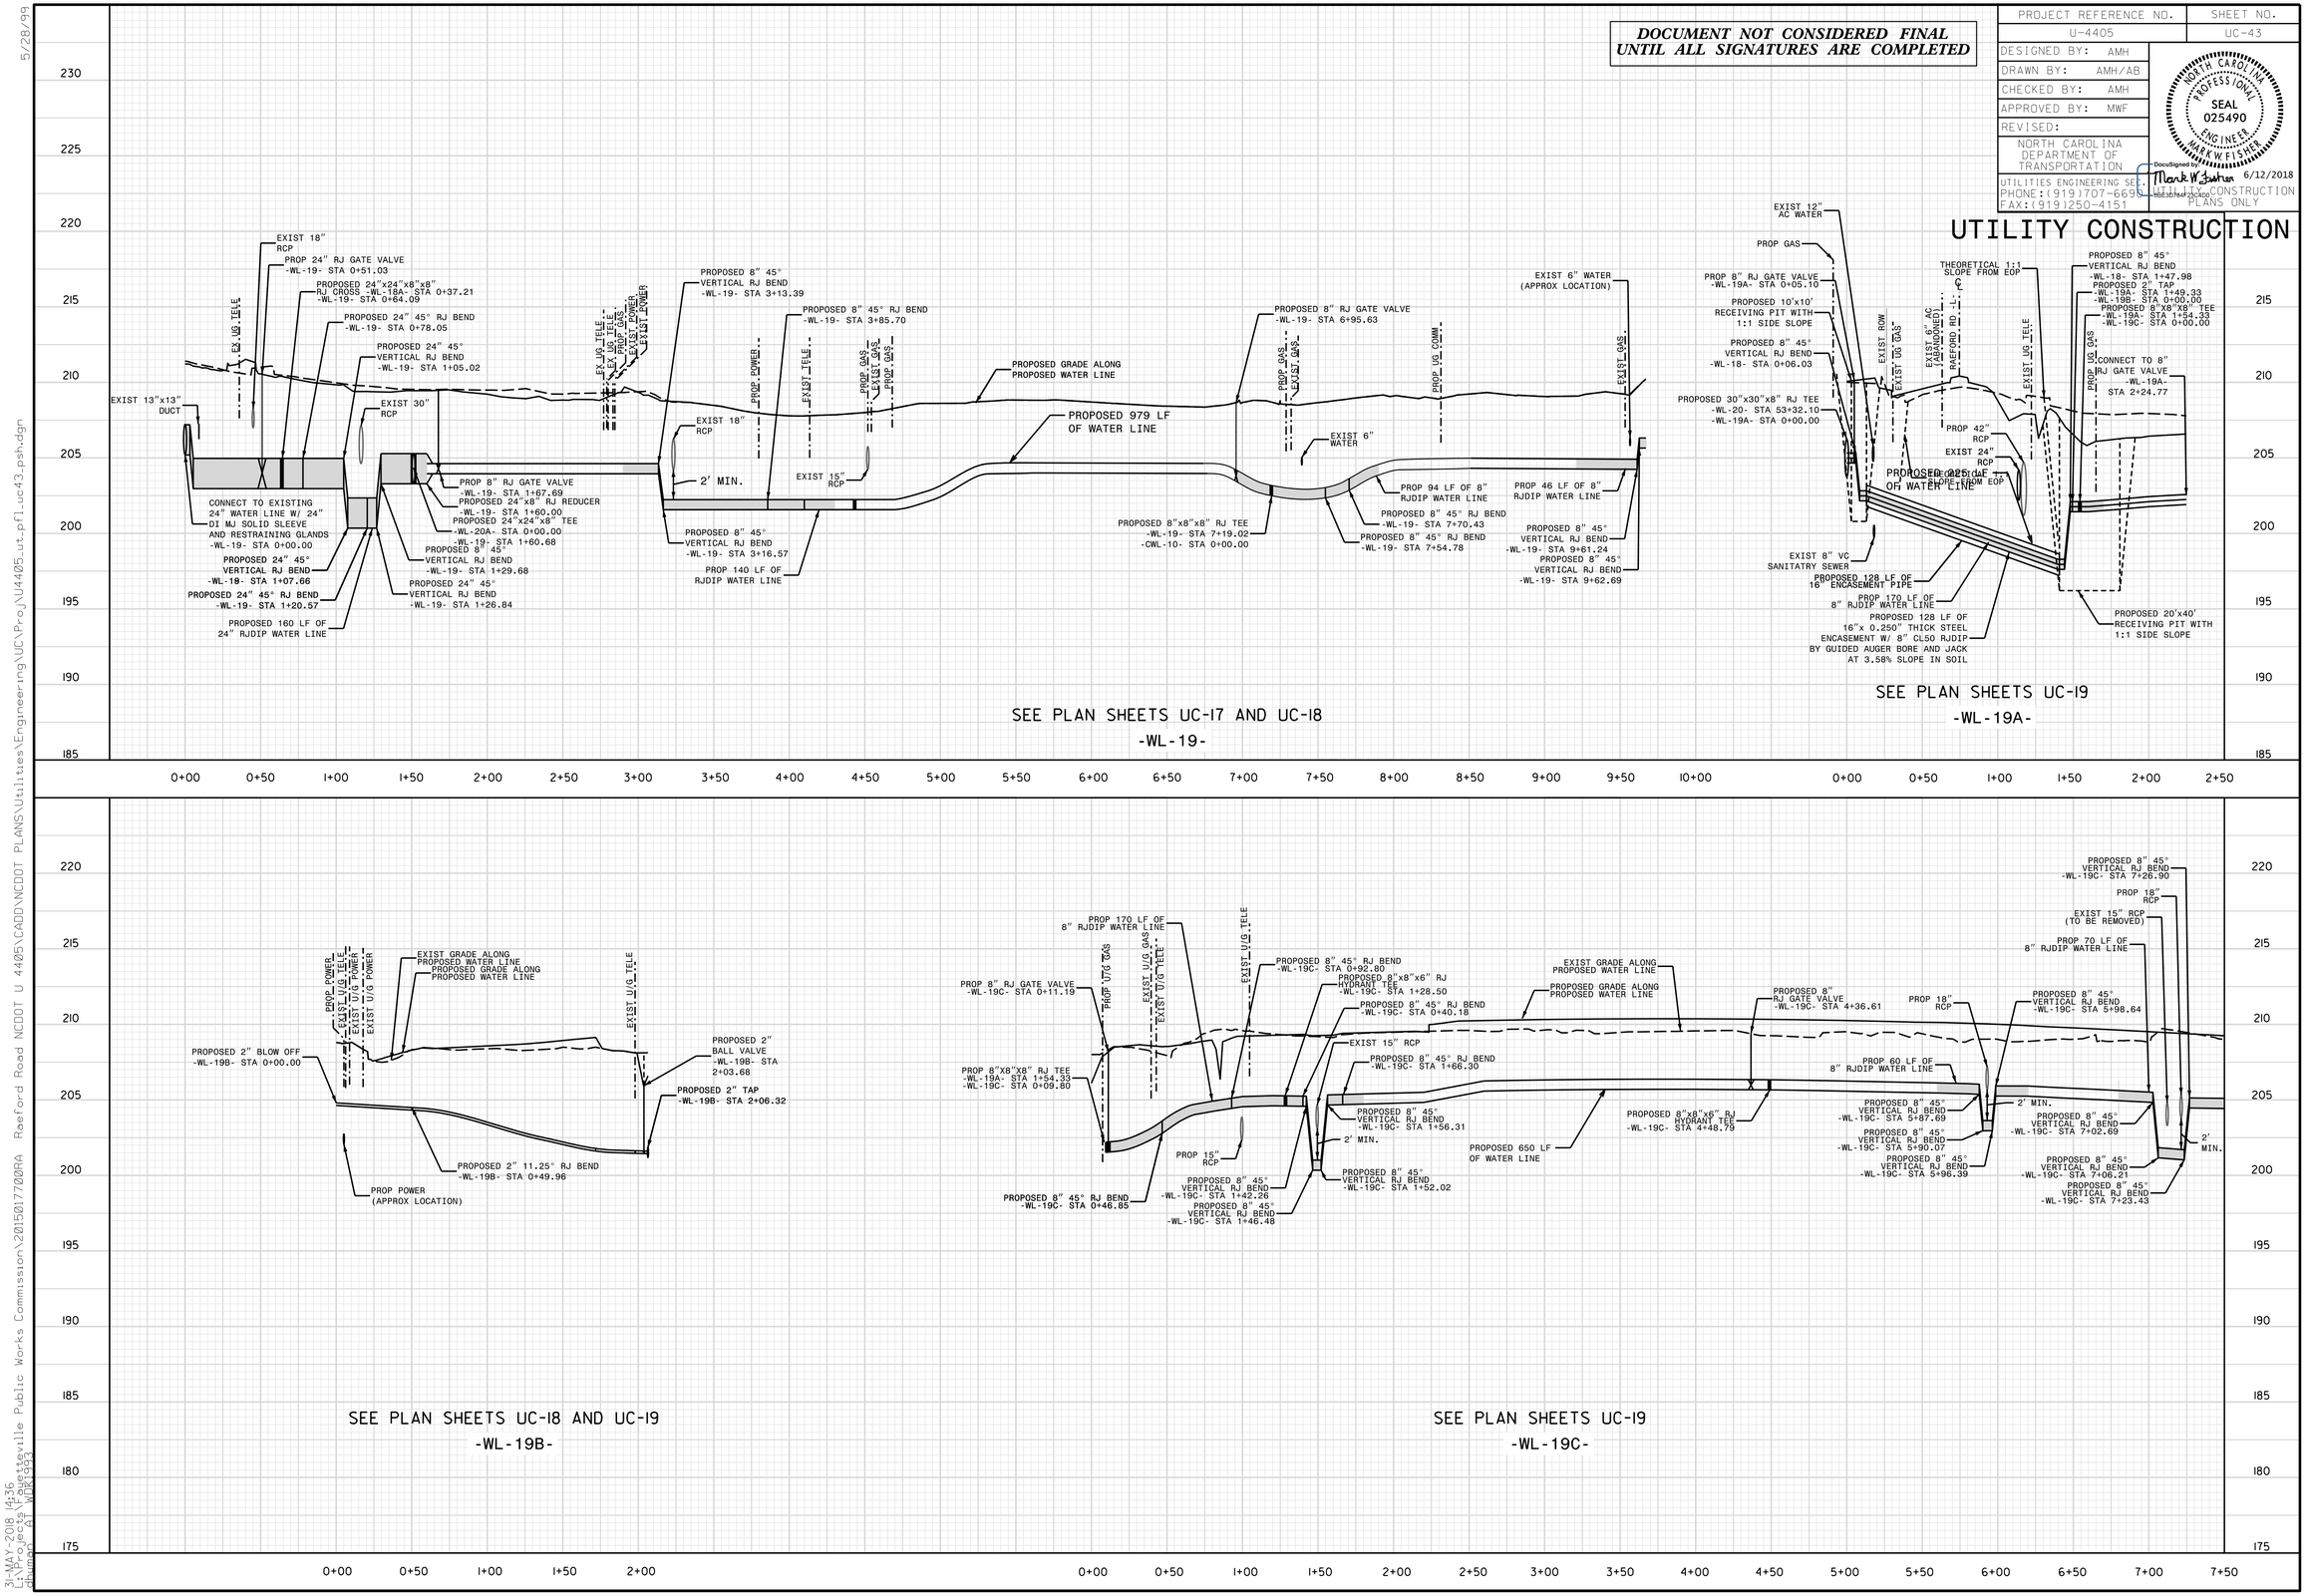

5/28/99

31-MAY-2018 14:36
USER: cbrown
dgn: wpk1493

U:\Utilities\Engineering\UC\Proj\U4405_ut_pfl_uc43_psh.dgn