DocuSign Envelope ID: 1F8CC646-6FE0-4C00-8CA5-2BEA1E8B91B6

PROJECT REFERENCE NO.	SHEET NO.
U-4405	29
R/W SHEET NO.	
ROADWAY DESIGN ENGINEER	HYDRAULICS ENGINEER
NORTH CAROLINA PROFESSIONAL SEAL 024929 ENGINEER CLINTON J. MORGAN	NORTH CAROLINA PROFESSIONAL SEAL 20147 ENGINEER FRANK F. FLEMING
Clinton J. Morgan 15/2018	Frank F. Fleming 15/2018

DOCUMENT NOT CONSIDERED FINAL UNLESS ALL SIGNATURES COMPLETED

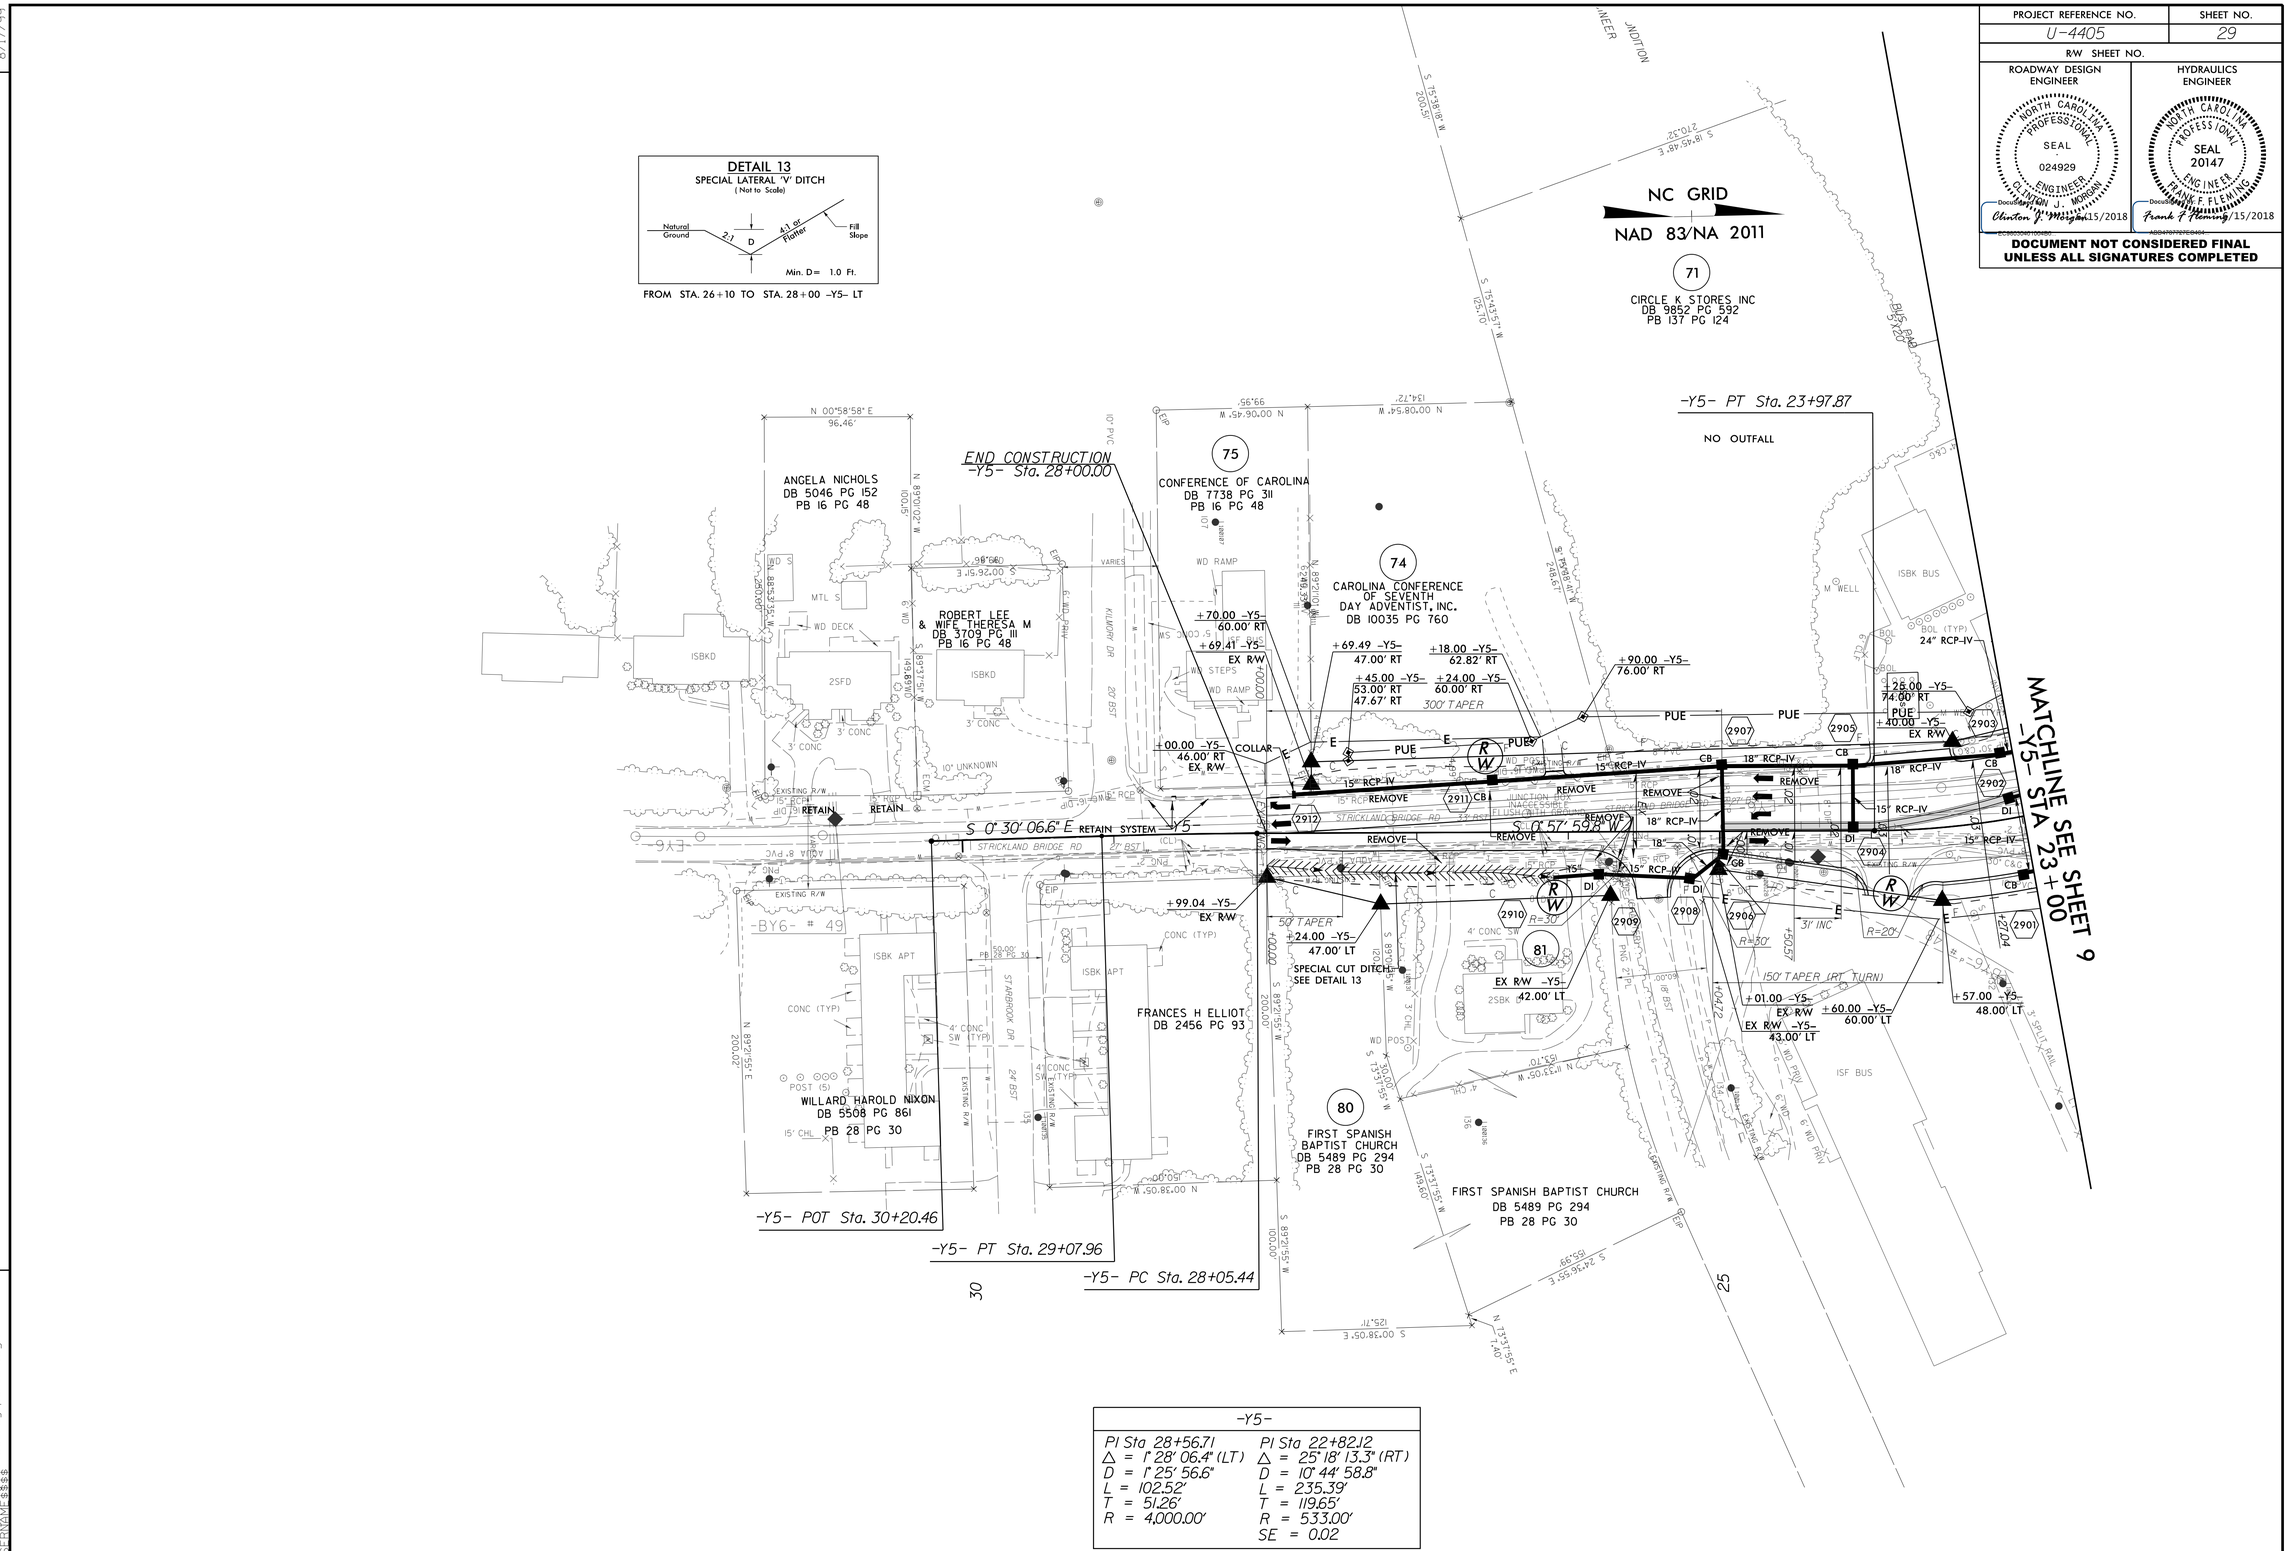

-Y5-	
PI Sta 28+56.71	PI Sta 22+82.12
△ = 1° 28' 06.4" (LT)	△ = 25° 18' 13.3" (RT)
D = 1° 25' 56.6"	D = 10° 44' 58.8"
L = 102.52'	L = 235.39'
T = 51.26'	T = 119.65'
R = 4,000.00'	R = 533.00'
	SE = 0.02

NOTE: SEE SHEET 46 FOR -Y5- PROFILE

REVISIONS

8/17/99

14-JUN-2018 22:12
R:\Roadway\Proj\u4405_rdy_psh_29.dgn
$$$$USERNAME$$$$