PROJECT REFERENCE NO.	SHEET NO.
U-4405	UC-7

DESIGNED BY: AMH
DRAWN BY: AMH/AB
CHECKED BY: AMH
APPROVED BY: MWF
REVISED:

NORTH CAROLINA DEPARTMENT OF TRANSPORTATION
UTILITIES ENGINEERING SEC.
PHONE:(919)707-6690
FAX:(919)250-4151

NORTH CAROLINA PROFESSIONAL SEAL 025490 ENGINEER MARK W. FISHER

UTILITY CONSTRUCTION PLANS ONLY

UTILITY CONSTRUCTION

DOCUMENT NOT CONSIDERED FINAL UNTIL ALL SIGNATURES ARE COMPLETED

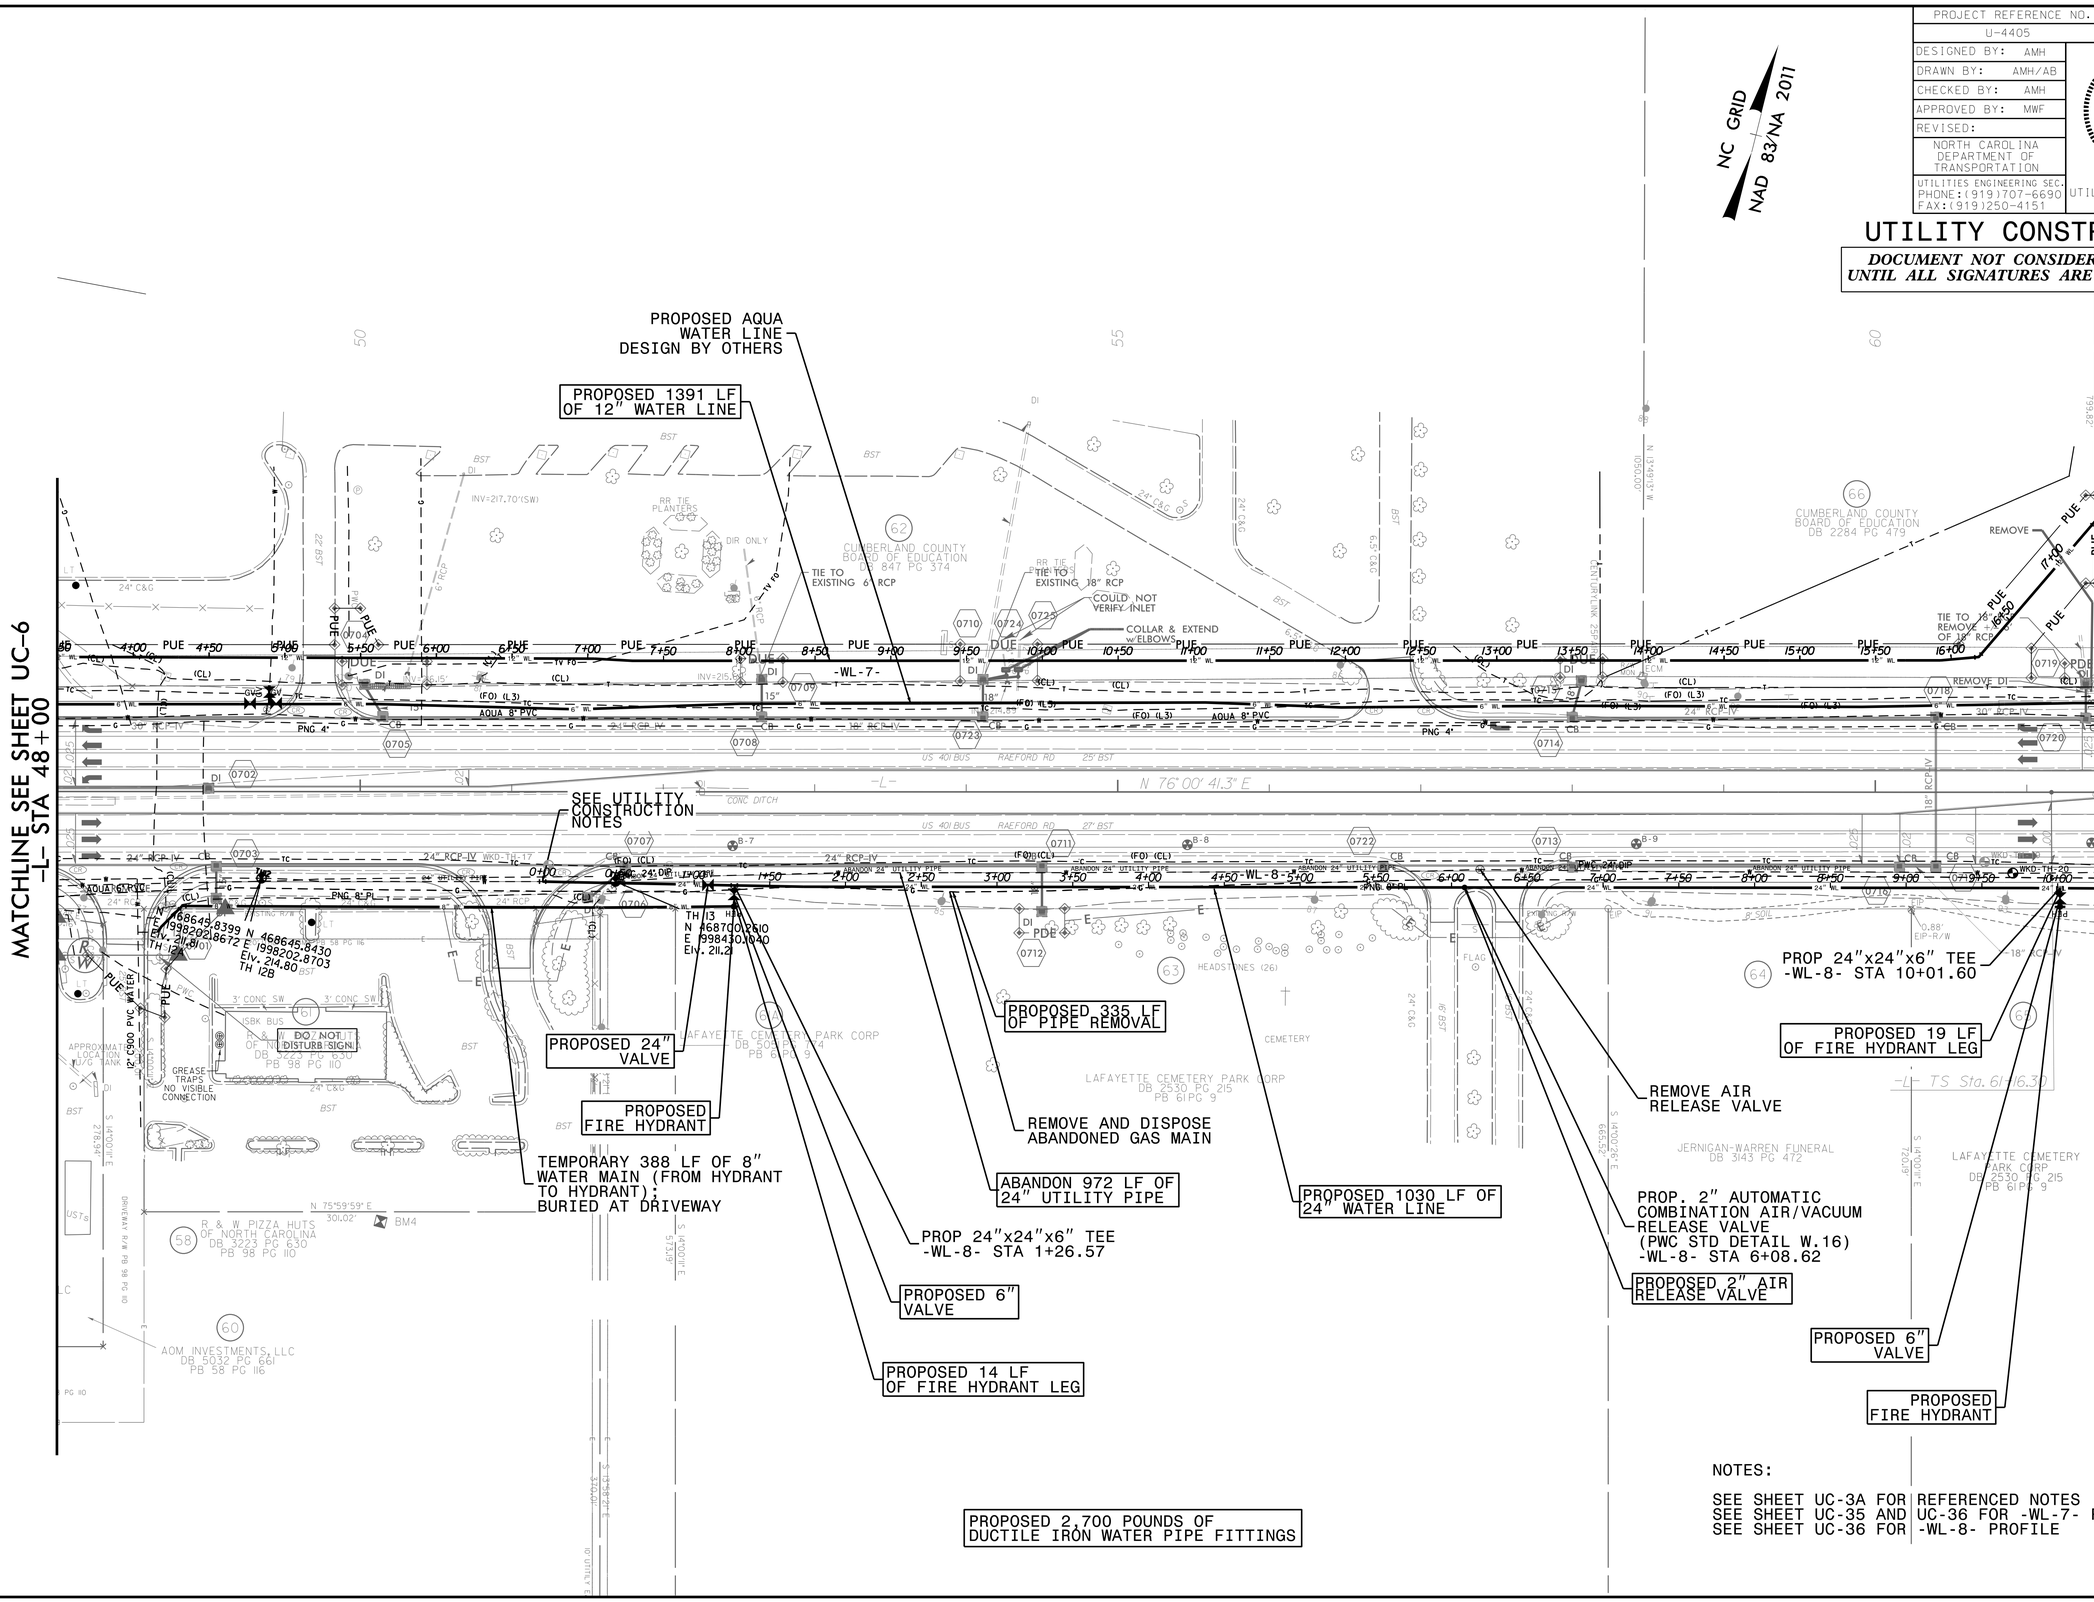

NOTES:

SEE SHEET UC-3A FOR REFERENCED NOTES
SEE SHEET UC-35 AND UC-36 FOR -WL-7- PROFILE
SEE SHEET UC-36 FOR -WL-8- PROFILE

5/14/99

31-MAY-2018 14:39
L:\Projects\Fayetteville Public Works Commission\2015017700RA Raeford Road NCDOT U 4405\CADD\NCDOT PLANS\Utilities\Engineering\UC\Proj\u4405_ut_rdy7_uc07_psh.dgn
abiermann AT WKD1917